PLANS	DATE
CONST.	
X ELECT.	12/12/40
PLUMB.	

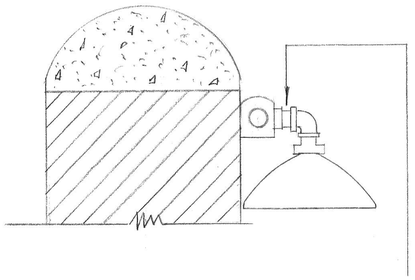

Nipple of proper length to allow reflector to touch wall

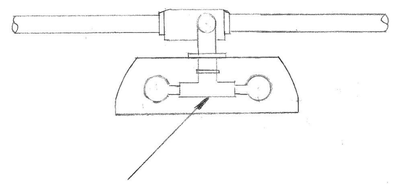

P & S #1905 Duplex Socket

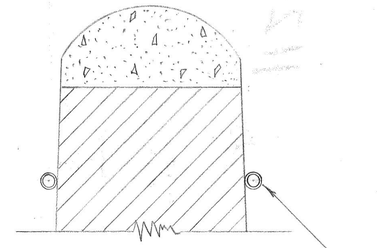

Same elevation as conduit coming out of tower

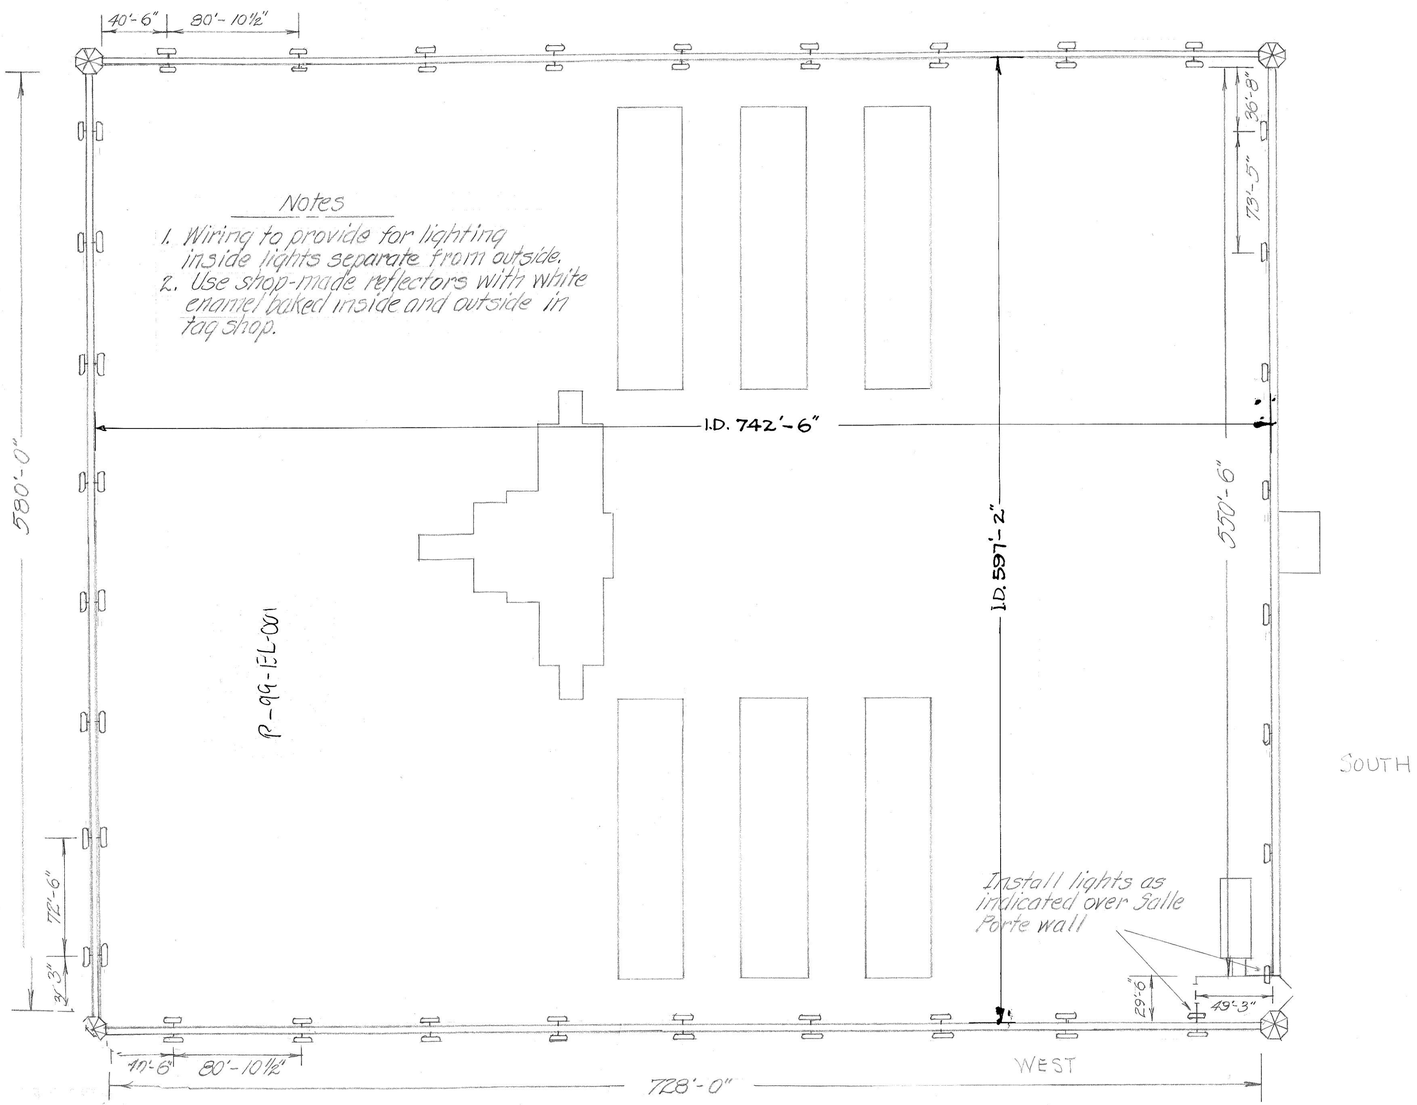

Note: Alternate lights on intermediate walls to be controlled from opposite towers

Constructing Engineer's Office D.C. Penal Institutions - Lorton, Va.			
Lighting Walls Walled Group ~ Lorton, Va.			
Scale ~ 50' = 1"			
Drawn by	Checked	Date	No: 1000-3
Deming		12-10-40	