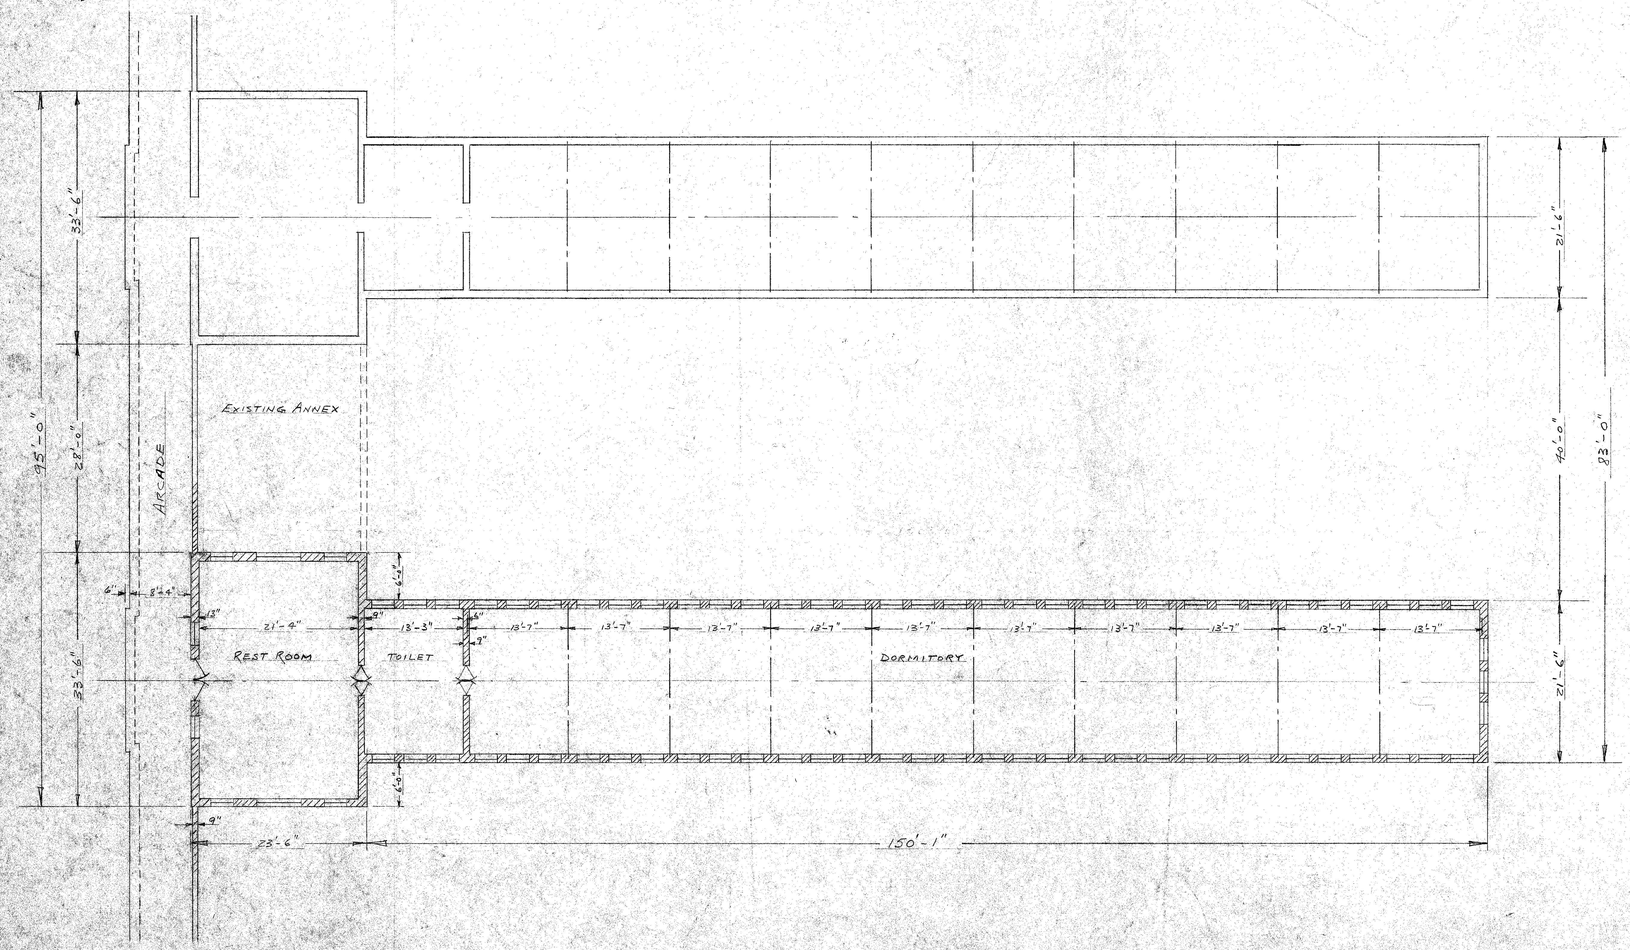

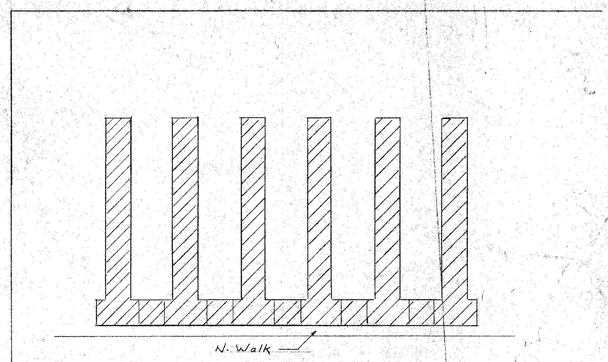

N. & S. WALK DORMITORIES
Reformatory - D.C. Dept of Corrections
Scale: 1" = 50'

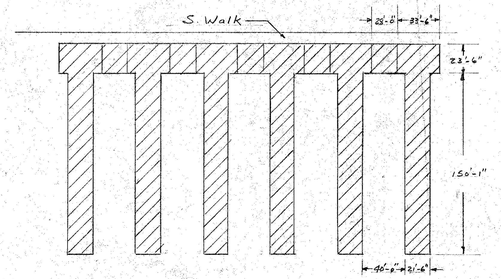

DEPARTMENT OF CORRECTIONS, D.C.
OFFICE OF THE CHIEF ENGINEER

TYPICAL DORMITORY LAYOUT -
N. & S. WALK - REFORMATORY
Proposed Plan for Proj. No. 22-64
Renovate Dormitories

DRAWN BY:
CHECKED BY:
DATE: 4 Oct 1968
APPROVED BY: