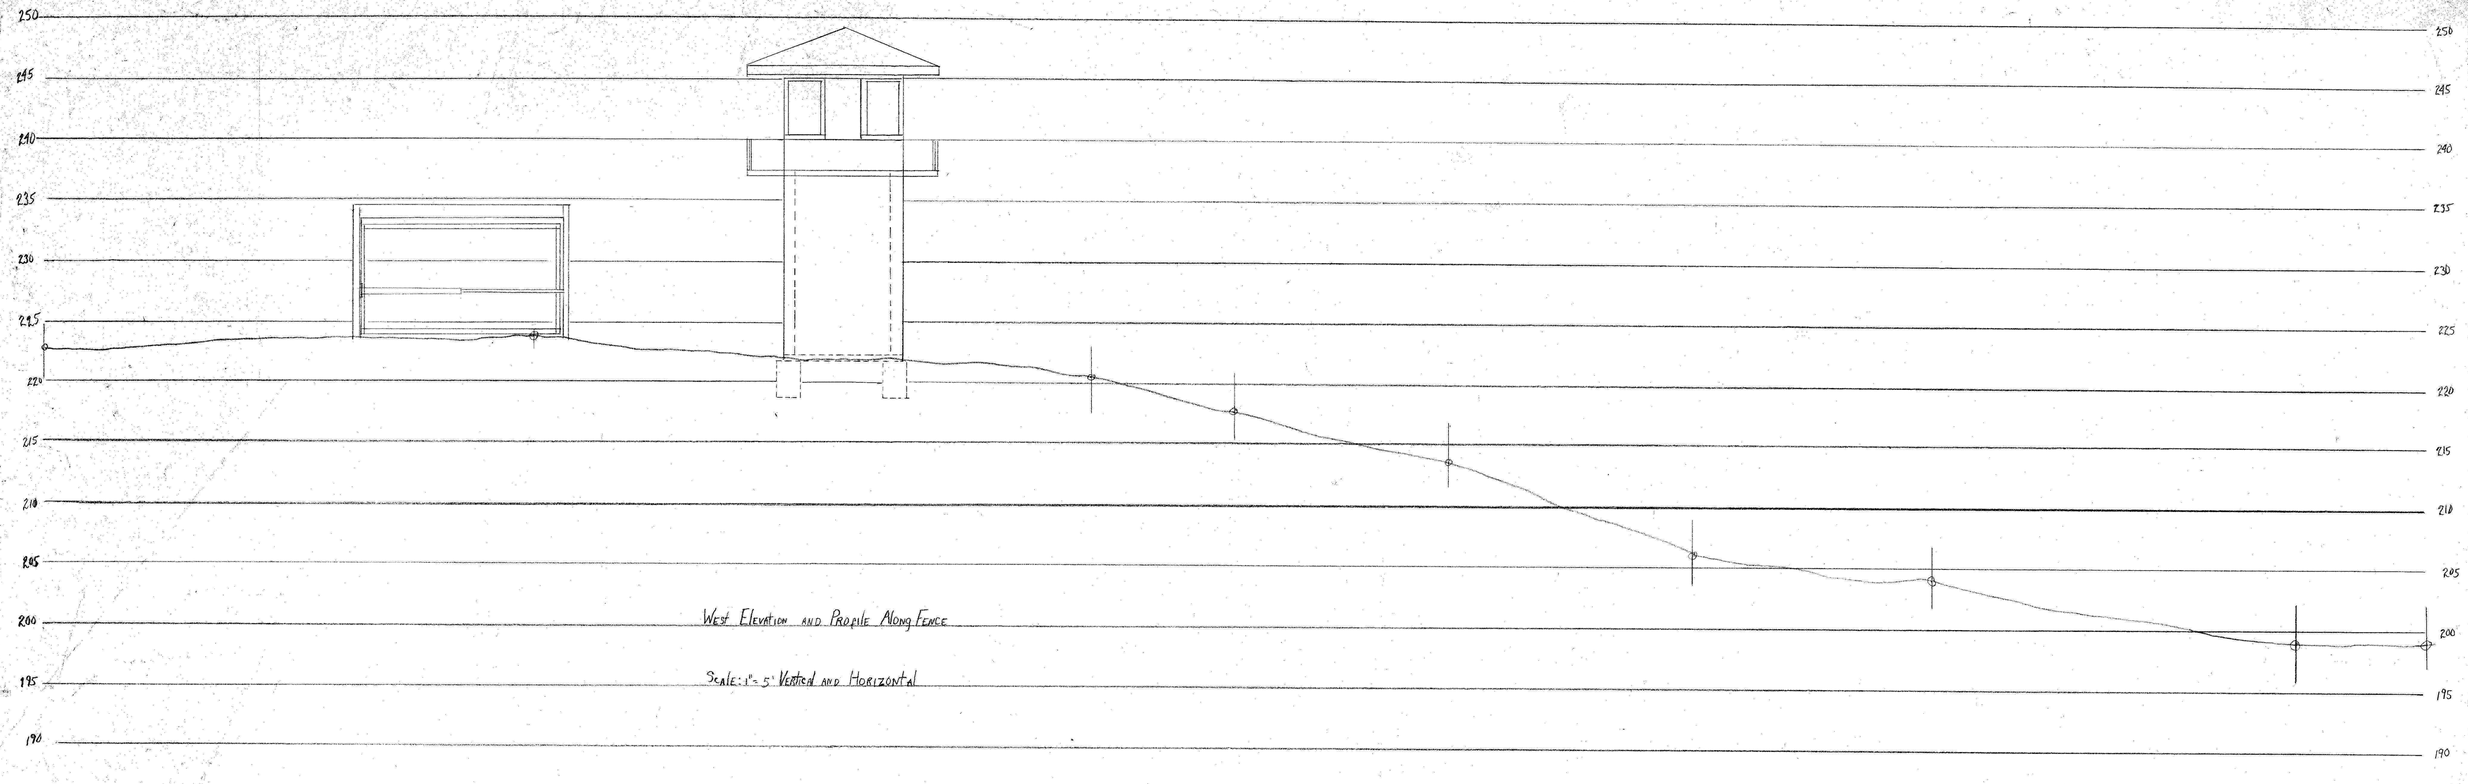

West Elevation and Profile Along Fence

Scale: 1" = 5' Vertical and Horizontal

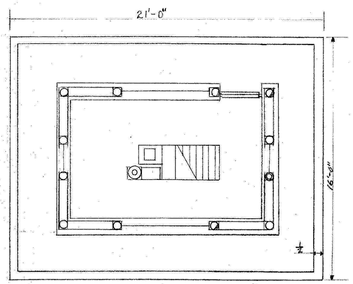

Plan Observation Level

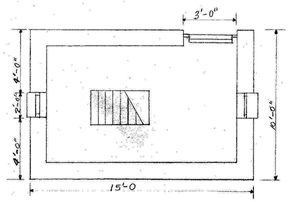

Plan Ground Level

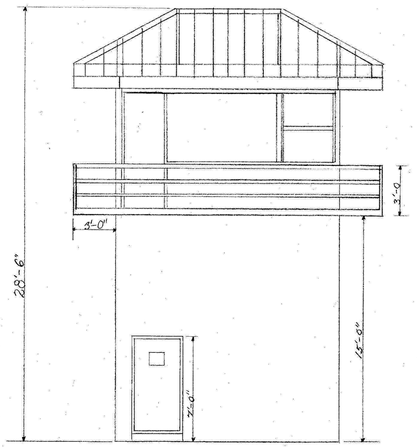

North Elevation

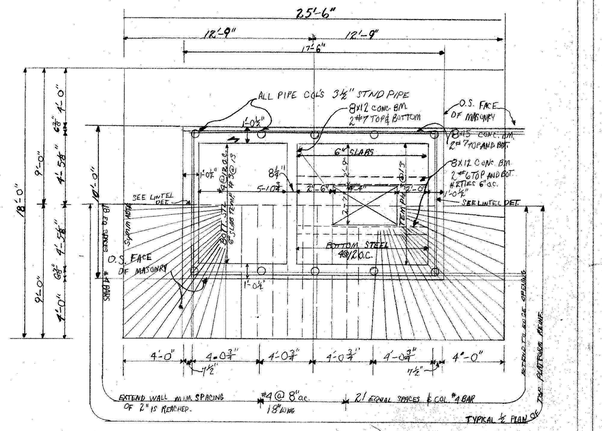

DEPARTMENT OF CORRECTIONS, D.C.
OFFICE OF THE CHIEF ENGINEER

DRAWN BY: WR
CHECKED BY:
SCALE ¼"=1'
DATE: 8-6-68
APPROVED BY:

DRAWER # 14