#11

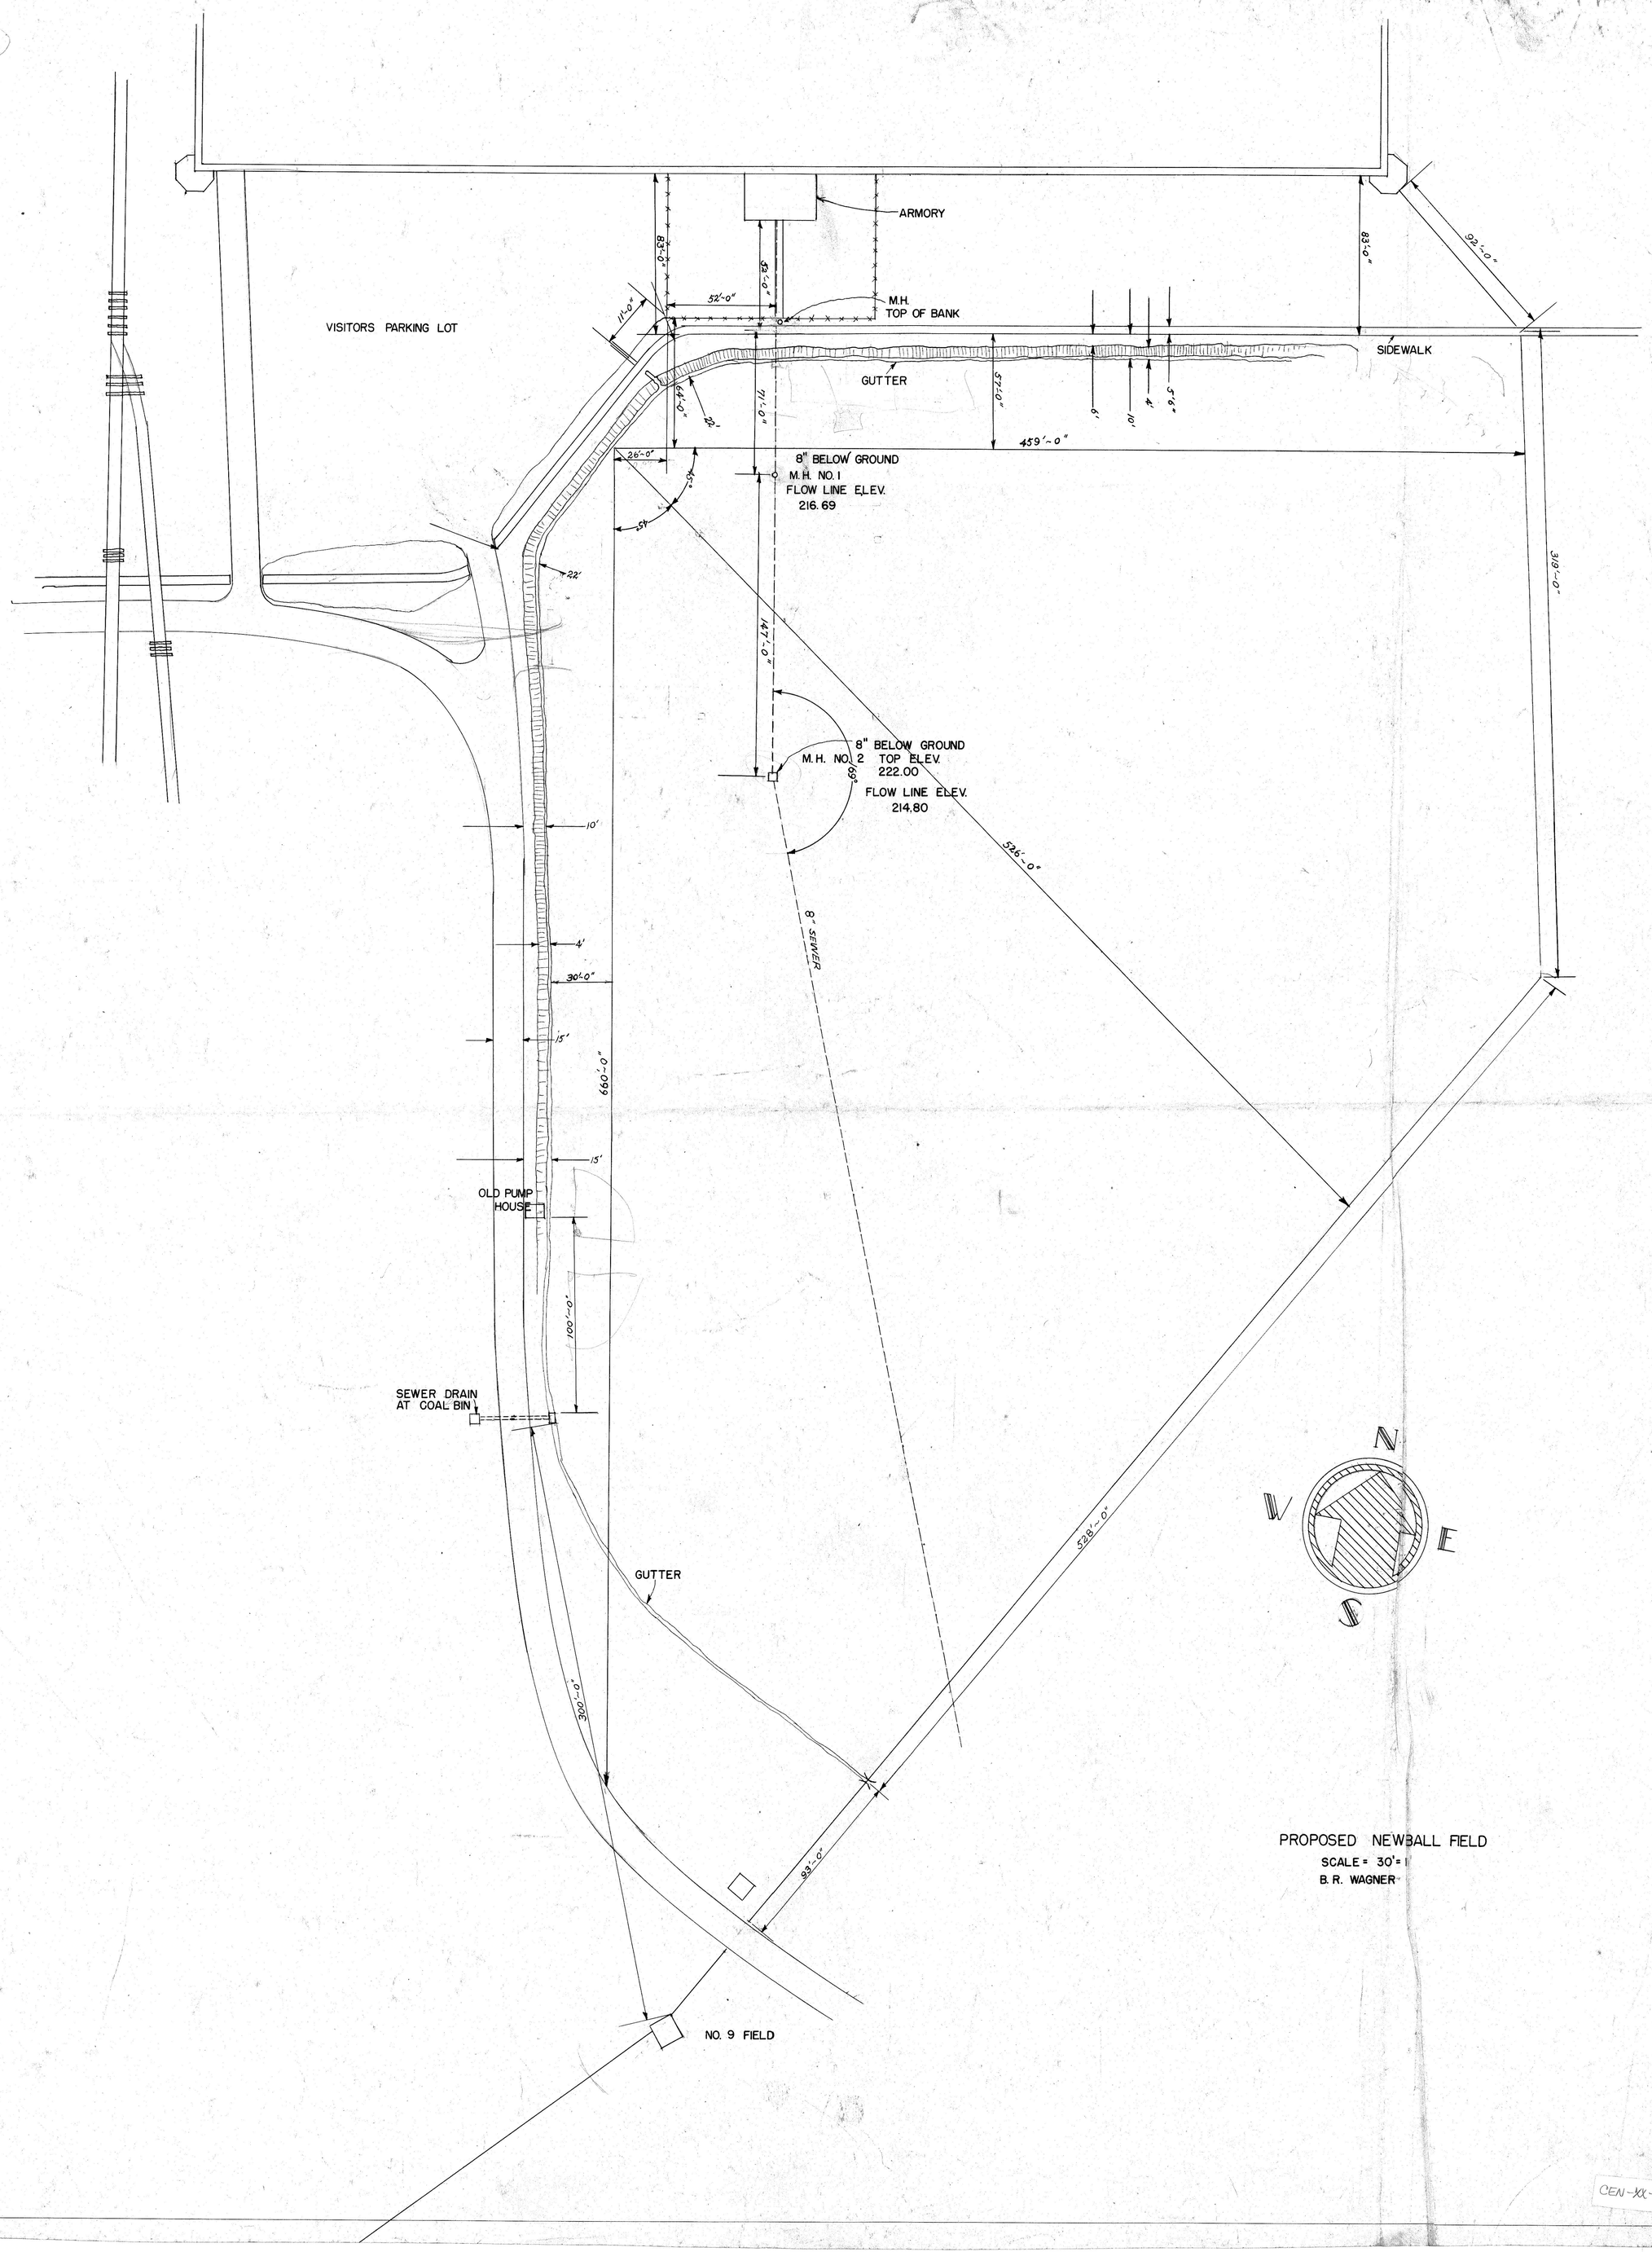

PROPOSED NEWBALL FIELD
SCALE = 30'=1
B. R. WAGNER

CEN-XX-124