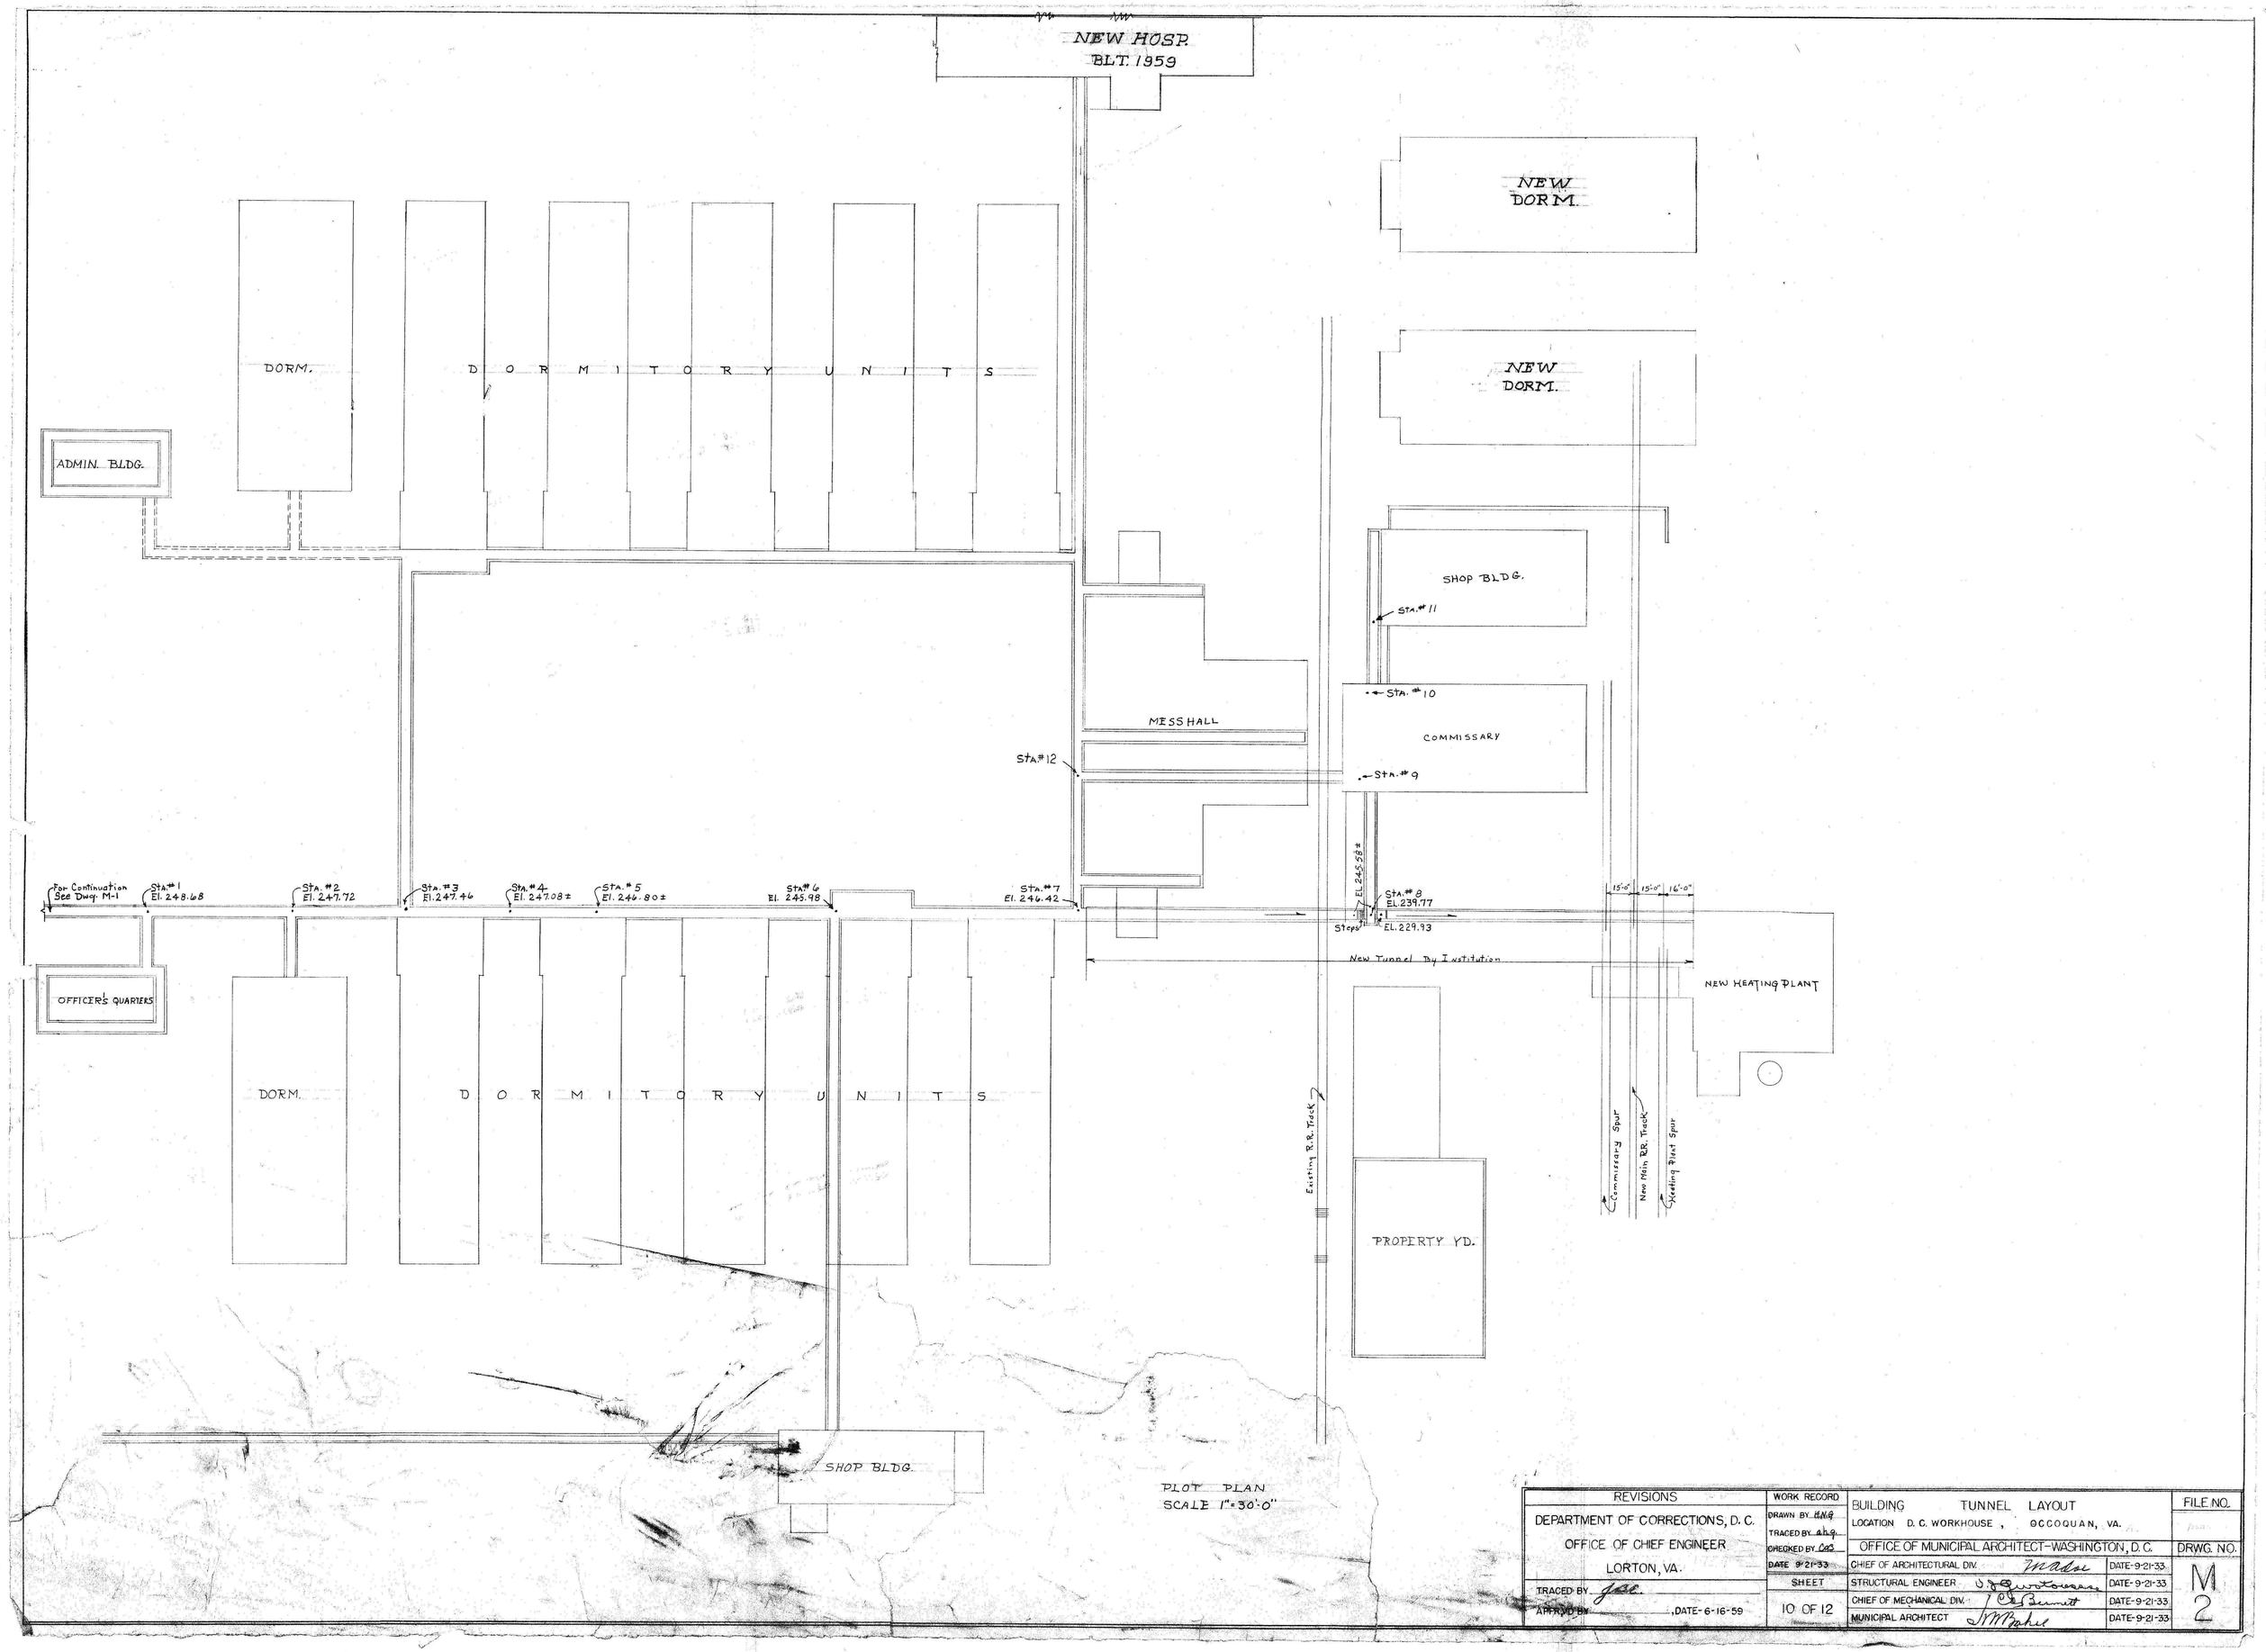


| REVISIONS | WORK RECORD | BUILDING TUNNEL LAYOUT | | FILE NO. |
|---|---|---|---|---|
| DEPARTMENT OF CORRECTIONS, D.C. | DRAWN BY H.N.G. | LOCATION D. C. WORKHOUSE, OCCOQUAN, VA. | | |
| OFFICE OF CHIEF ENGINEER | TRACED BY ahg | OFFICE OF MUNICIPAL ARCHITECT-WASHINGTON, D.C. | | DRWG. NO. |
| LORTON, VA. | CHECKED BY CAB | CHIEF OF ARCHITECTURAL DIV. | DATE-9-21-33 | M |
| TRACED BY JBC | DATE 9-21-33 | STRUCTURAL ENGINEER | DATE-9-21-33 | |
| APPRVD BY ,DATE-6-16-59 | SHEET 10 OF 12 | CHIEF OF MECHANICAL DIV. | DATE-9-21-33 | 2 |
| | | MUNICIPAL ARCHITECT | DATE-9-21-33 | |