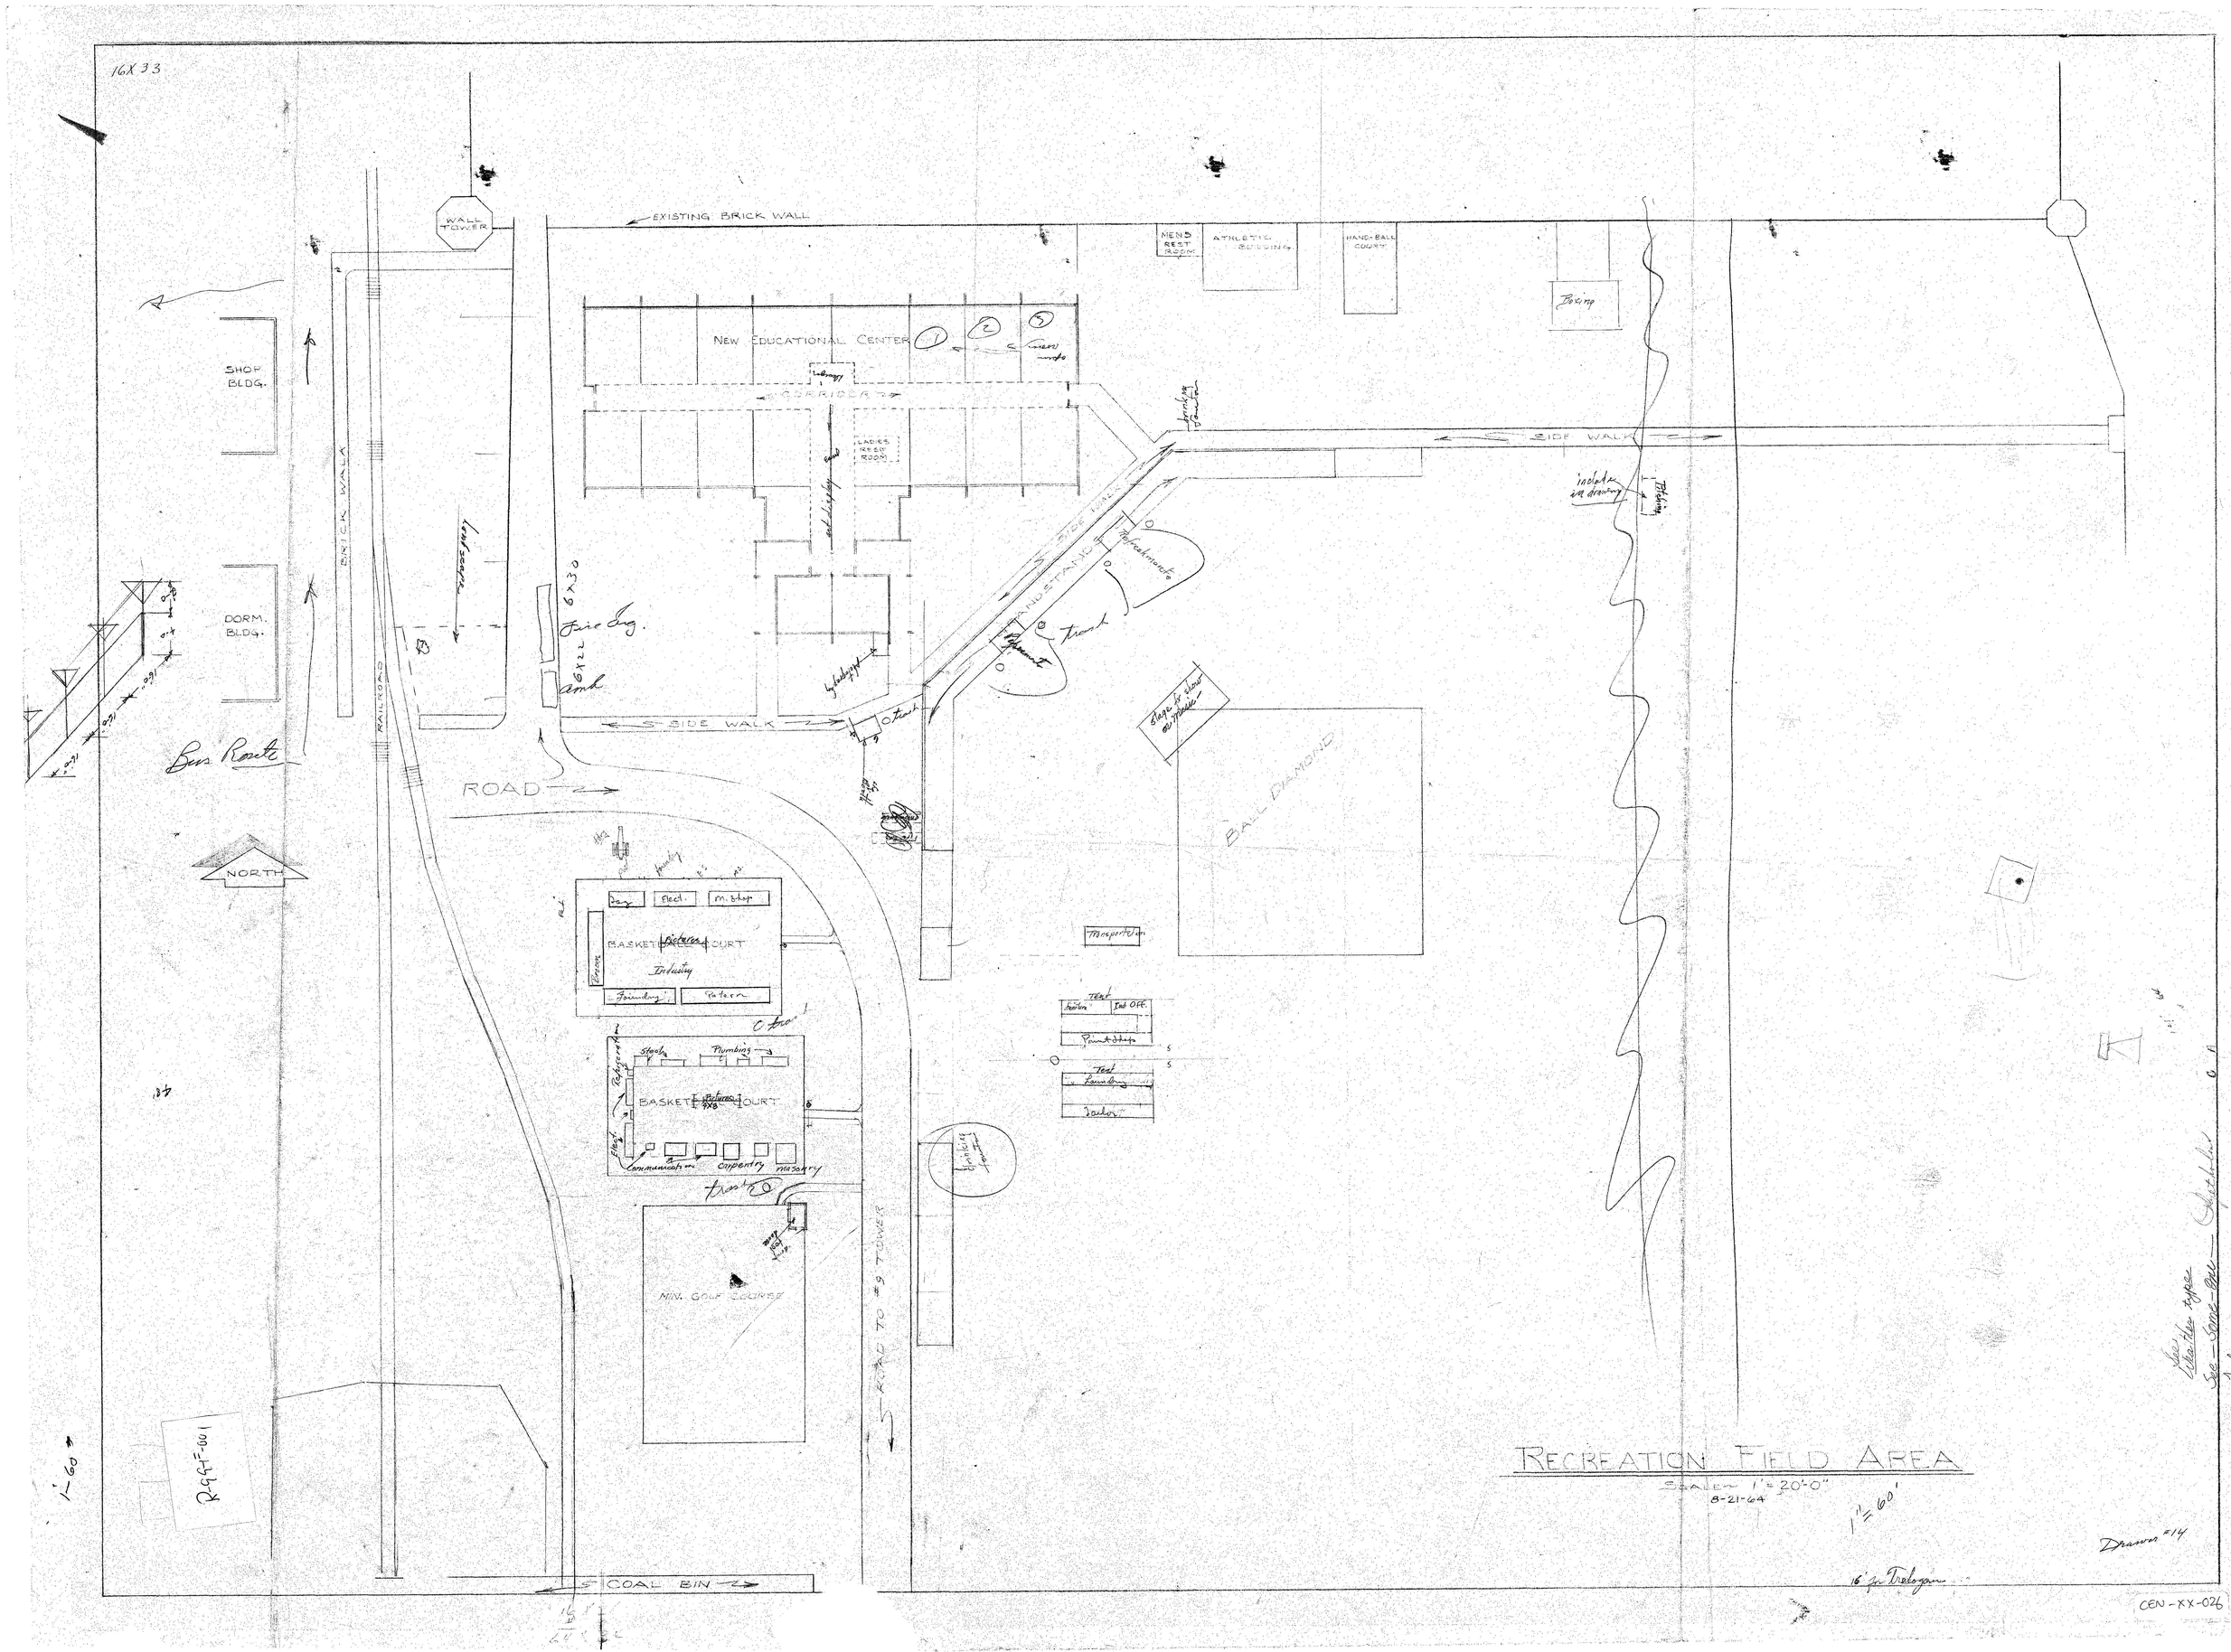
16X33
WALL TOWER
EXISTING BRICK WALL
MENS REST ROOM
ATHLETIC BUILDING
HAND-BALL COURT
Boxing
NEW EDUCATIONAL CENTER
CORRIDOR
LADIES REST ROOM
SHOP BLDG.
DORM. BLDG.
BRICK WALK
RAILROAD
Bus Route
6X30
Fire Eng.
6X22
amb
SIDE WALK
ROAD
NORTH
BALL DIAMOND
Transportation
Test
Paint Shop
Test
Laundry
Tailor
Elect.
M. Shop
BASKET BALL COURT
Industry
Foundry
Pattern
Steel
Plumbing
Refrigeration
Communication
Carpentry
Masonry
MIN. GOLF COURSE
ROAD TO #9 TOWER
COAL BIN
RECREATION FIELD AREA
SCALE 1" = 20'-0"
8-21-64
1" = 60'
Drawer #14
16' for Trelogan
CEN-XX-026