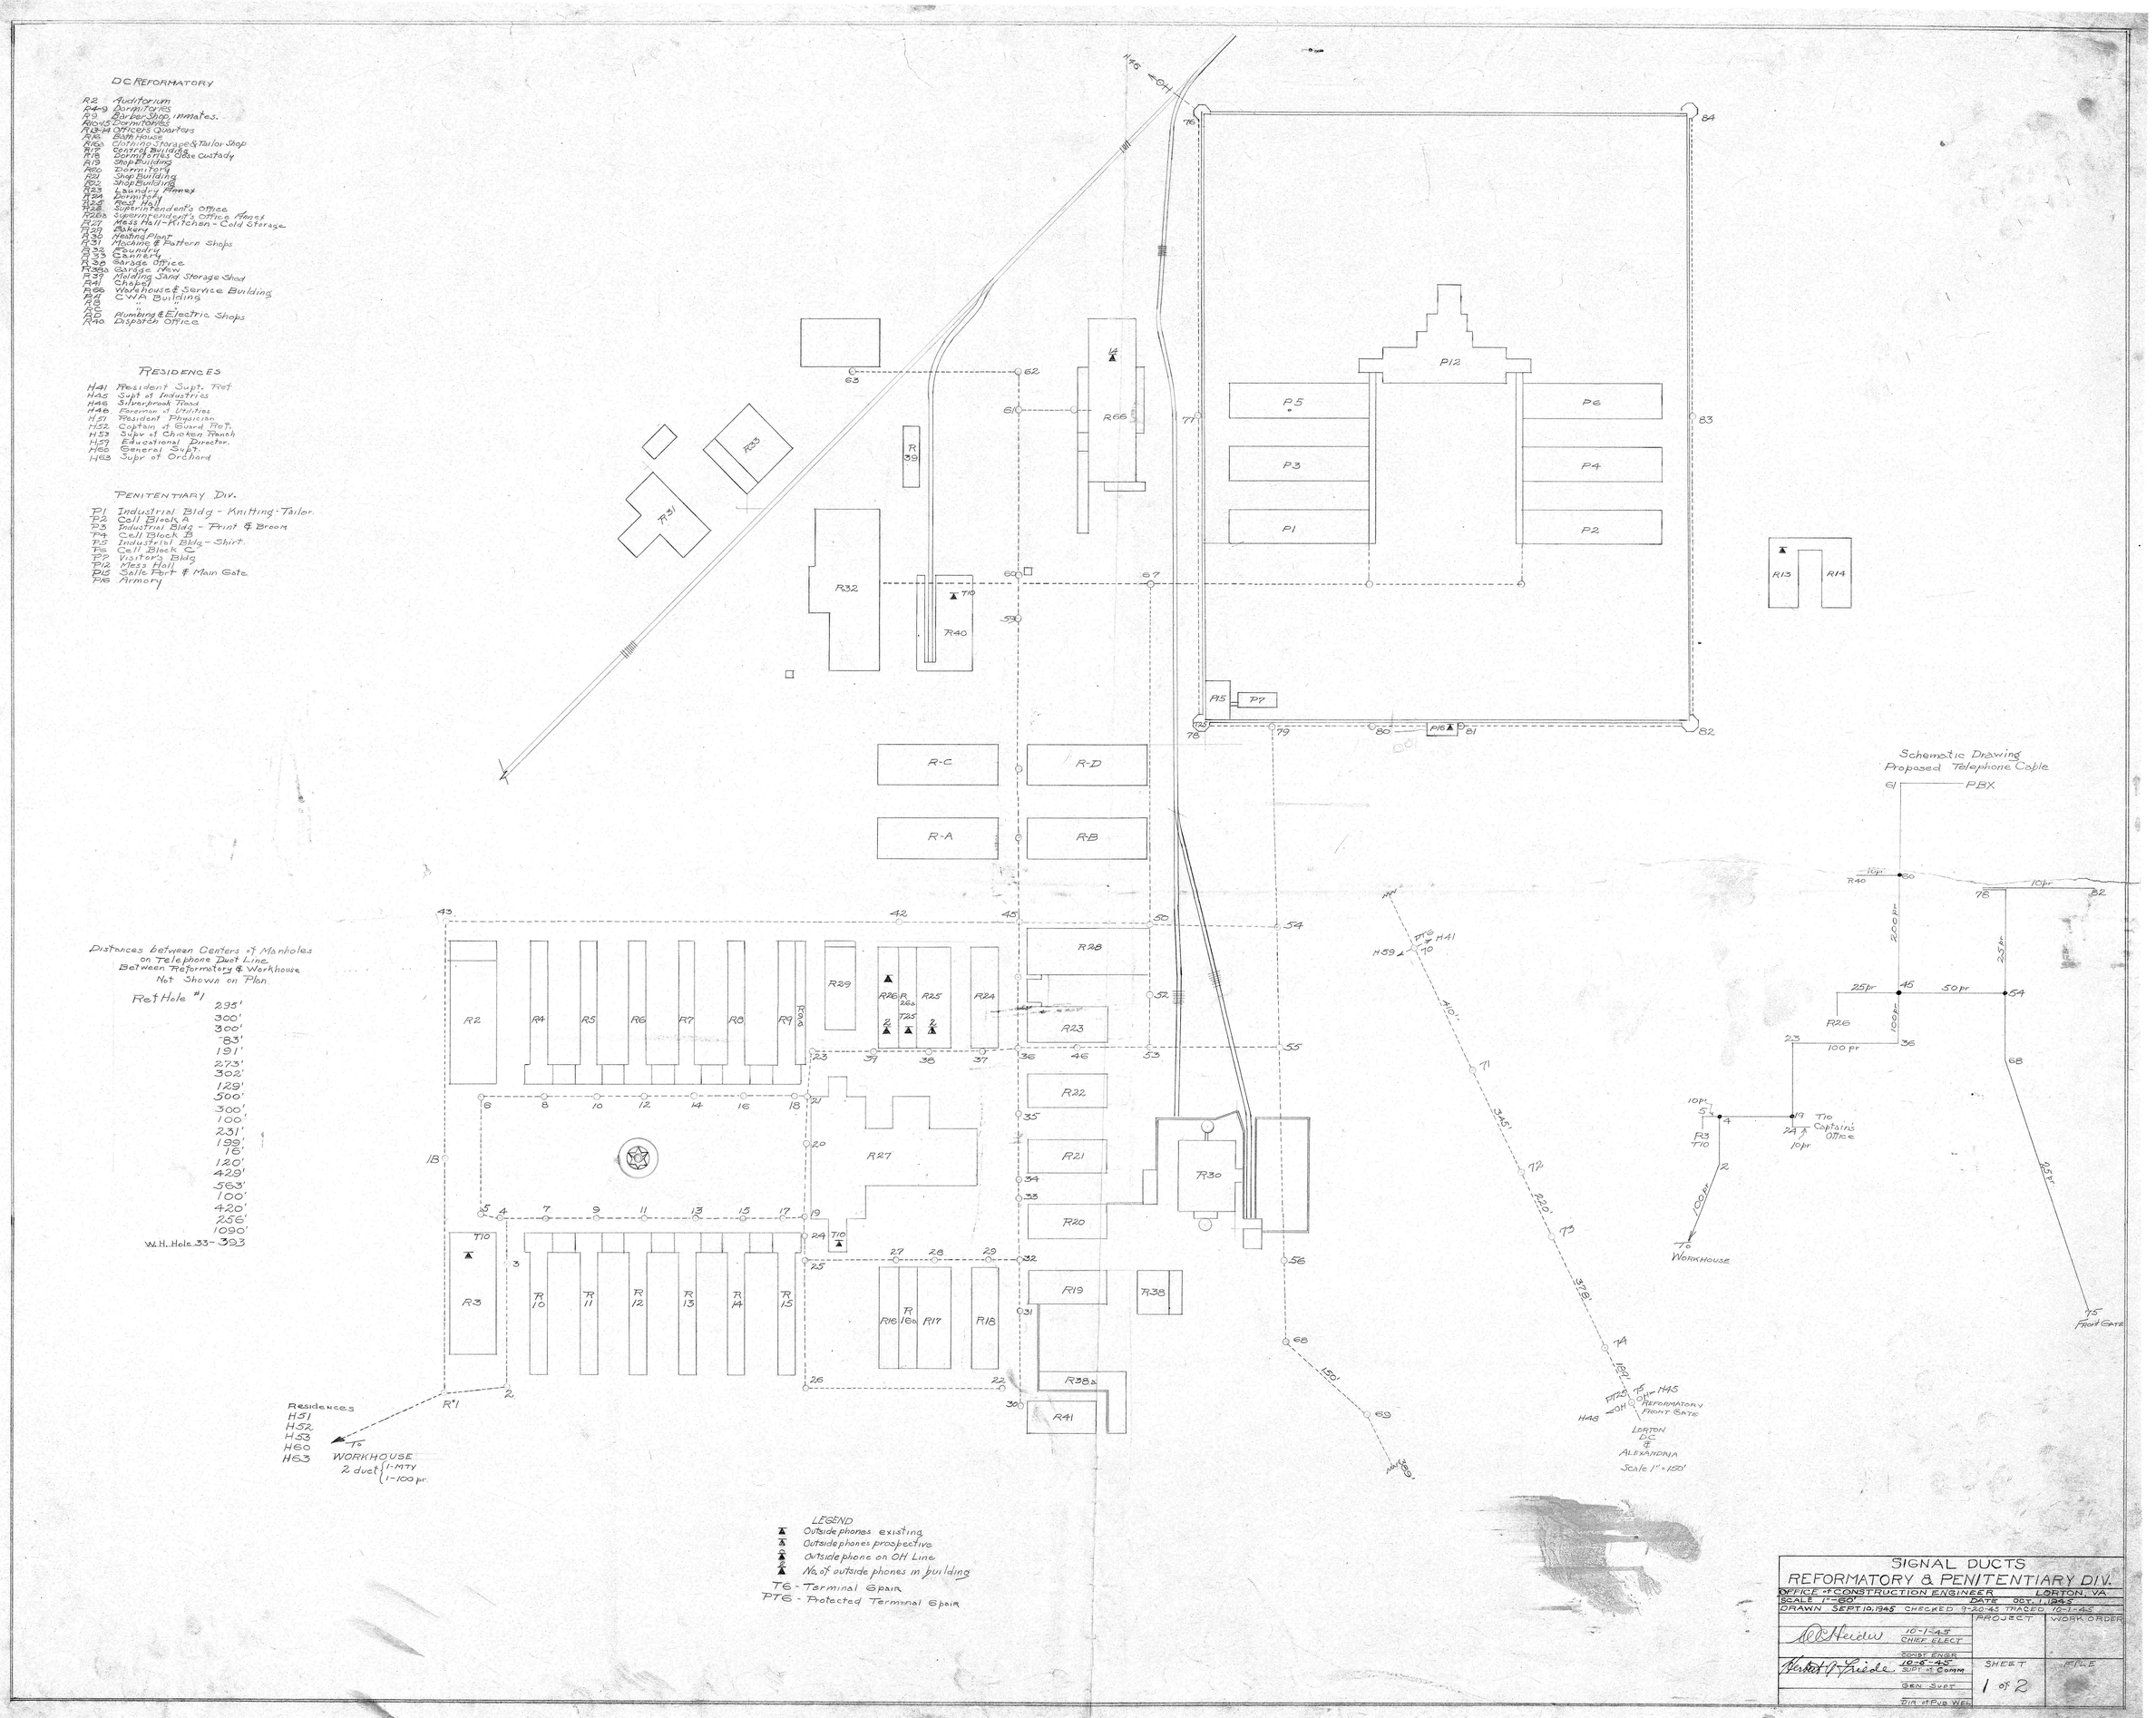

DC REFORMATORY
R2 Auditorium
R4-9 Dormitories
R9 Barber Shop, inmates.
R10-15 Dormitories
R13-14 Officers Quarters
R16 Bath House
R16a Clothing Storage & Tailor Shop
R17 Central Building
R18 Dormitories Close Custody
R19 Shop Building
R20 Dormitory
R21 Shop Building
R22 Shop Building
R23 Laundry Annex
R24 Dormitory
R25 Rest Hall
R26 Superintendent's Office
R26a Superintendent's Office Annex
R27 Mess Hall-Kitchen-Cold Storage
R29 Bakery
R30 Heating Plant
R31 Machine & Pattern Shops
R32 Foundry
R33 Cannery
R38 Garage Office
R38a Garage New
R39 Molding Sand Storage Shed
R41 Chapel
R66 Warehouse & Service Building
RA CWA Building
RB " "
RC " "
RD Plumbing & Electric Shops
R40 Dispatch Office
RESIDENCES
H41 President Supt. Ref
H45 Supt of Industries
H46 Silverbrook Road
H48 Foreman of Utilities
H51 Resident Physician
H52 Captain of Guard Ref.
H53 Supv of Chicken Ranch
H59 Educational Director.
H60 General Supt.
H63 Supr of Orchard
PENITENTIARY DIV.
P1 Industrial Bldg - Knitting-Tailor.
P2 Cell Block A
P3 Industrial Bldg - Print & Broom
P4 Cell Block B
P5 Industrial Bldg - Shirt.
P6 Cell Block C
P7 Visitor's Bldg
P12 Mess Hall
P15 Salle Port & Main Gate
P16 Armory
Distances between Centers of Manholes on Telephone Duct Line Between Reformatory & Workhouse Not Shown on Plan.
Ref Hole #1
295'
300'
300'
83'
191'
273'
302'
129'
500'
300'
100'
231'
199'
16'
120'
429'
563'
100'
420'
256'
1090'
W.H. Hole 33-393
Residences
H51
H52
H53
H60
H63
To WORKHOUSE
2 duct 1-MTY 1-100 pr.
Schematic Drawing
Proposed Telephone Cable
PBX
To Captain's Office
To WORKHOUSE
Front Gate
REFORMATORY FRONT GATE
LORTON DC & ALEXANDRIA
Scale 1" = 150'
LEGEND
Outside phones existing
Outside phones prospective
Outside phone on OH Line
No. of outside phones in building
T6 - Terminal 6pair
PT6 - Protected Terminal 6pair
SIGNAL DUCTS
REFORMATORY & PENITENTIARY DIV.
OFFICE of CONSTRUCTION ENGINEER LORTON, VA
SCALE 1"-60' DATE OCT. 1, 1945
DRAWN SEPT 10, 1945 CHECKED 9-20-45 TRACED 10-1-45
PROJECT
WORK ORDER
10-1-45 CHIEF ELECT
CONST ENGR
10-5-45 SUPT of COMM
GEN SUPT
DIR of PUB WEL
SHEET 1 of 2
FILE