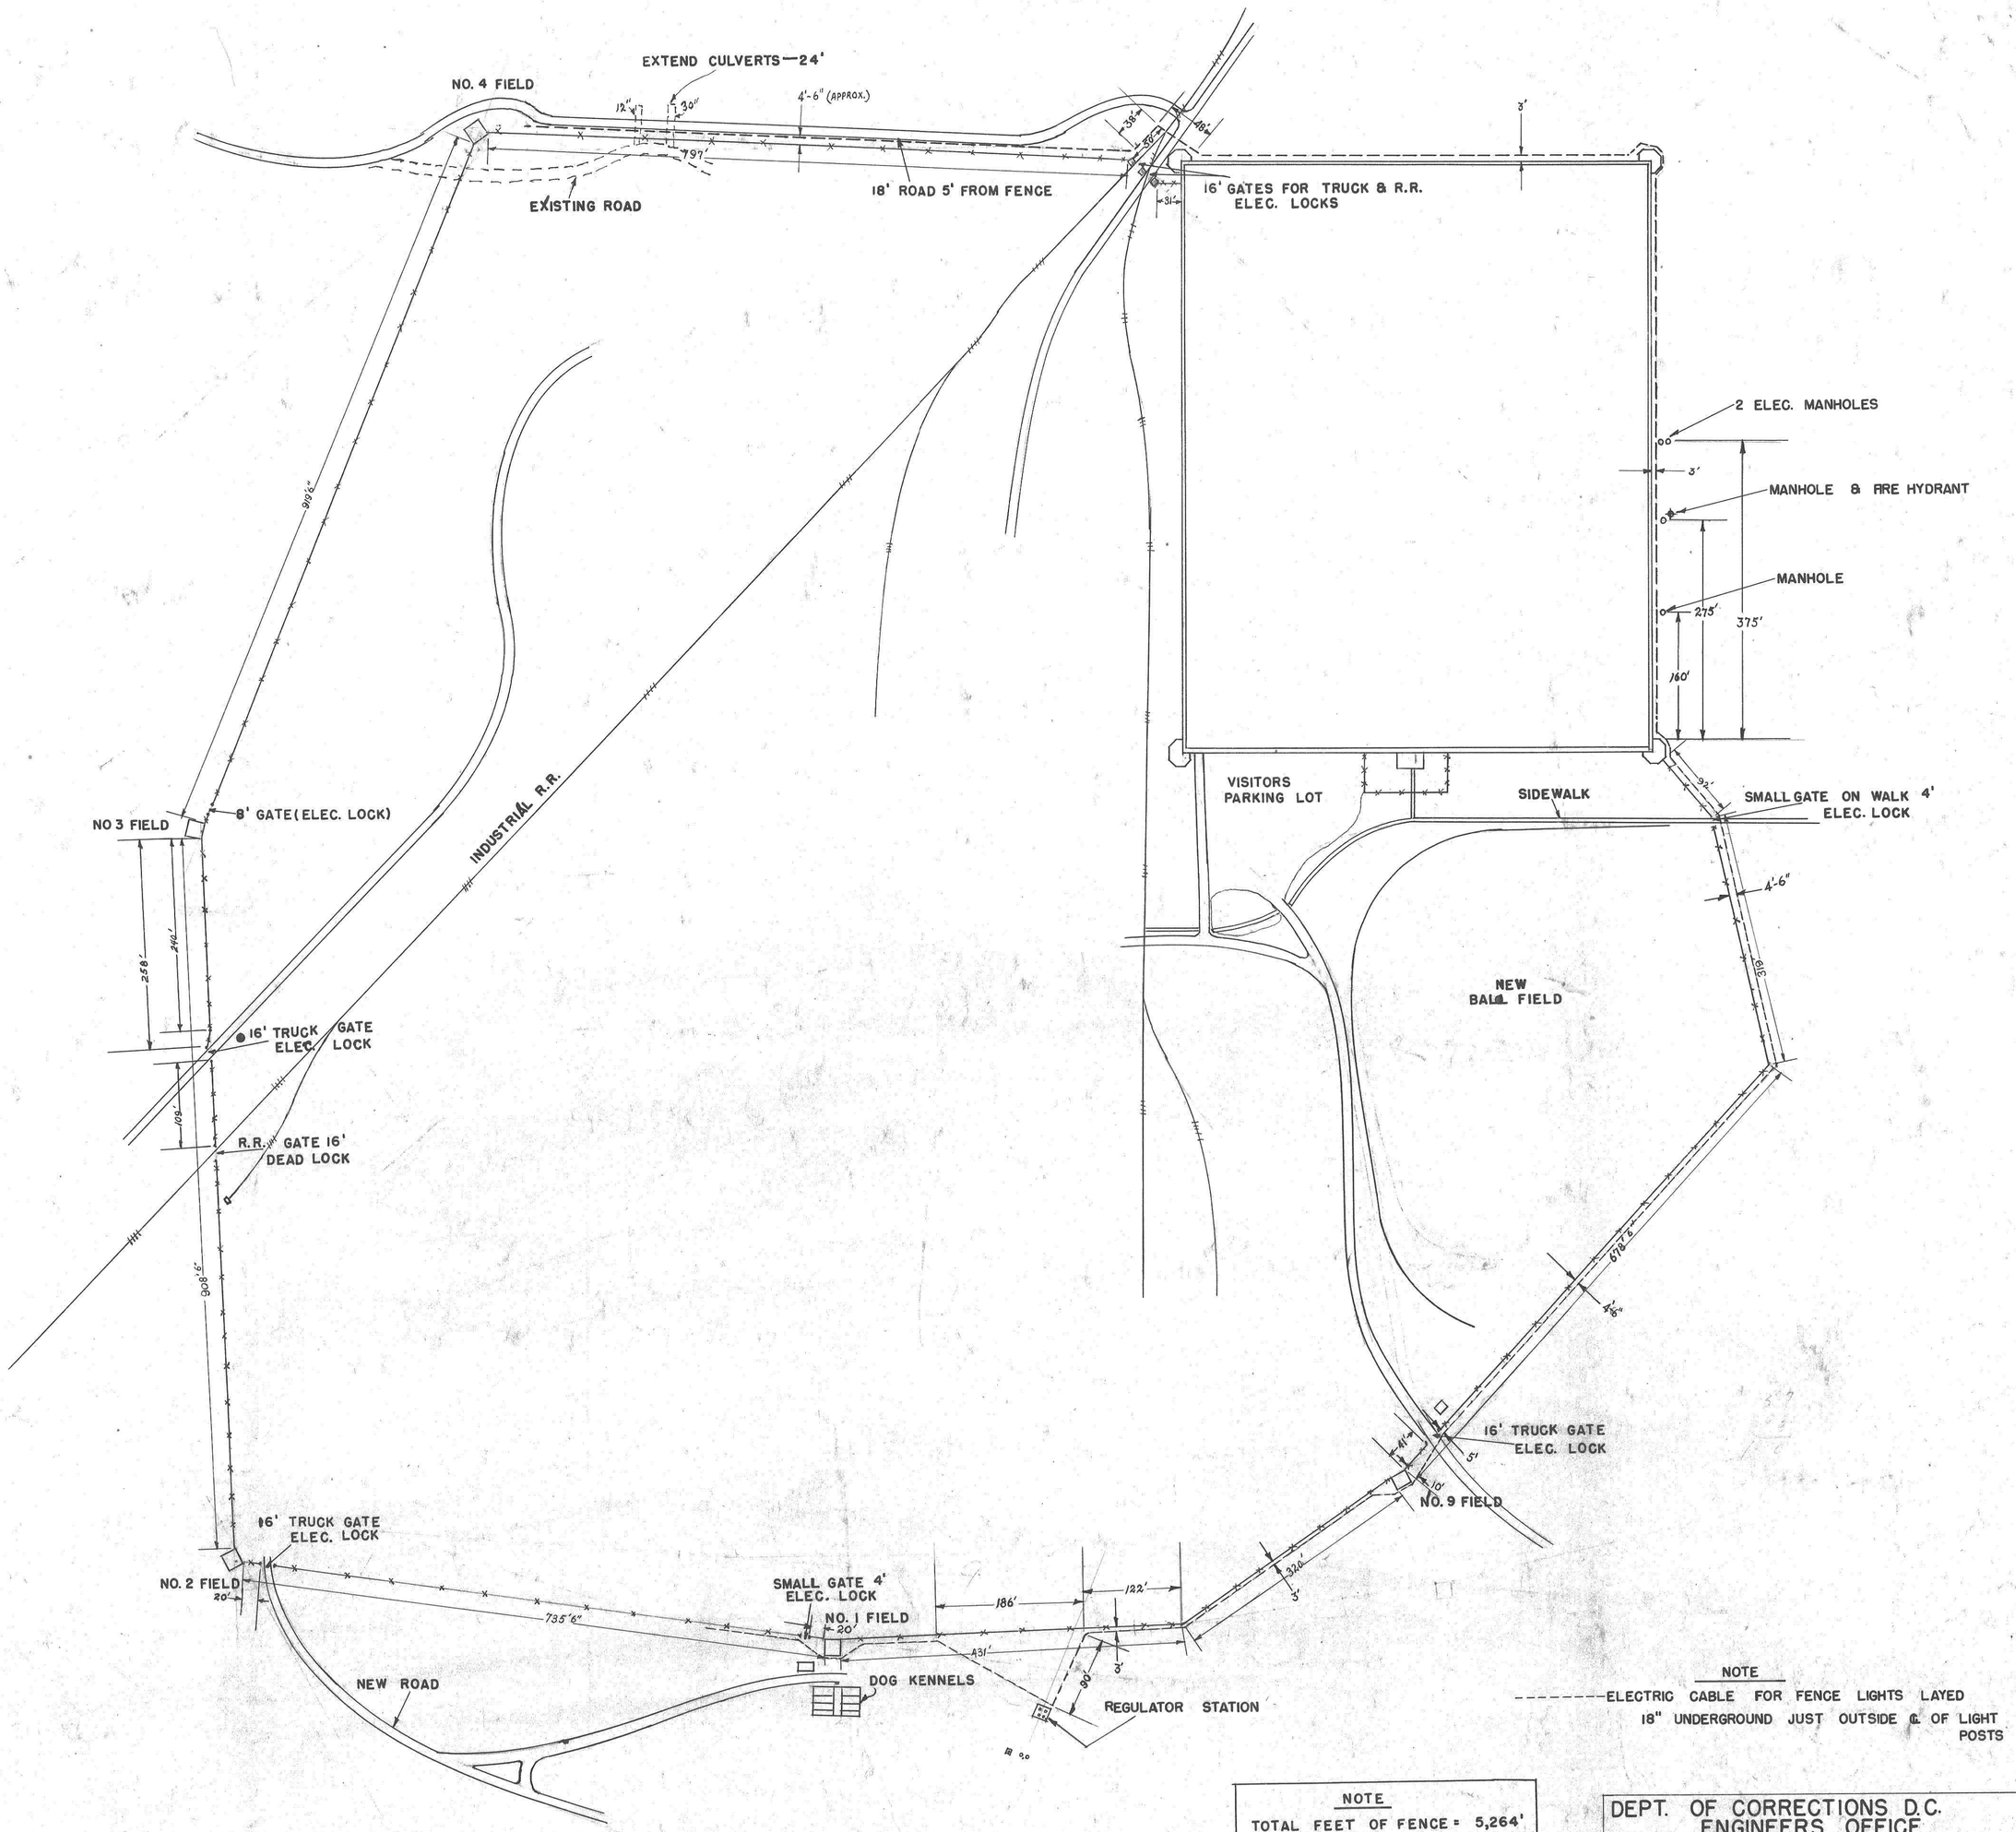

NOTE

TOTAL FEET OF FENCE = 5,264'

6 EA. 16' GATES
1 " 8' "
2 " 4' "

DEPT. OF CORRECTIONS D.C.
ENGINEERS OFFICE

LOCATION OF FENCE
REFORMATORY DIVISION

SCALE 1" = 120'

DRAWN BY	APPROVED	DATE
B.R. WAGNER		APRIL 24, 52

DRAWN. NO. 2