PUBLIC WORKS PROJECT No.	SHEET 1 OF SHEETS

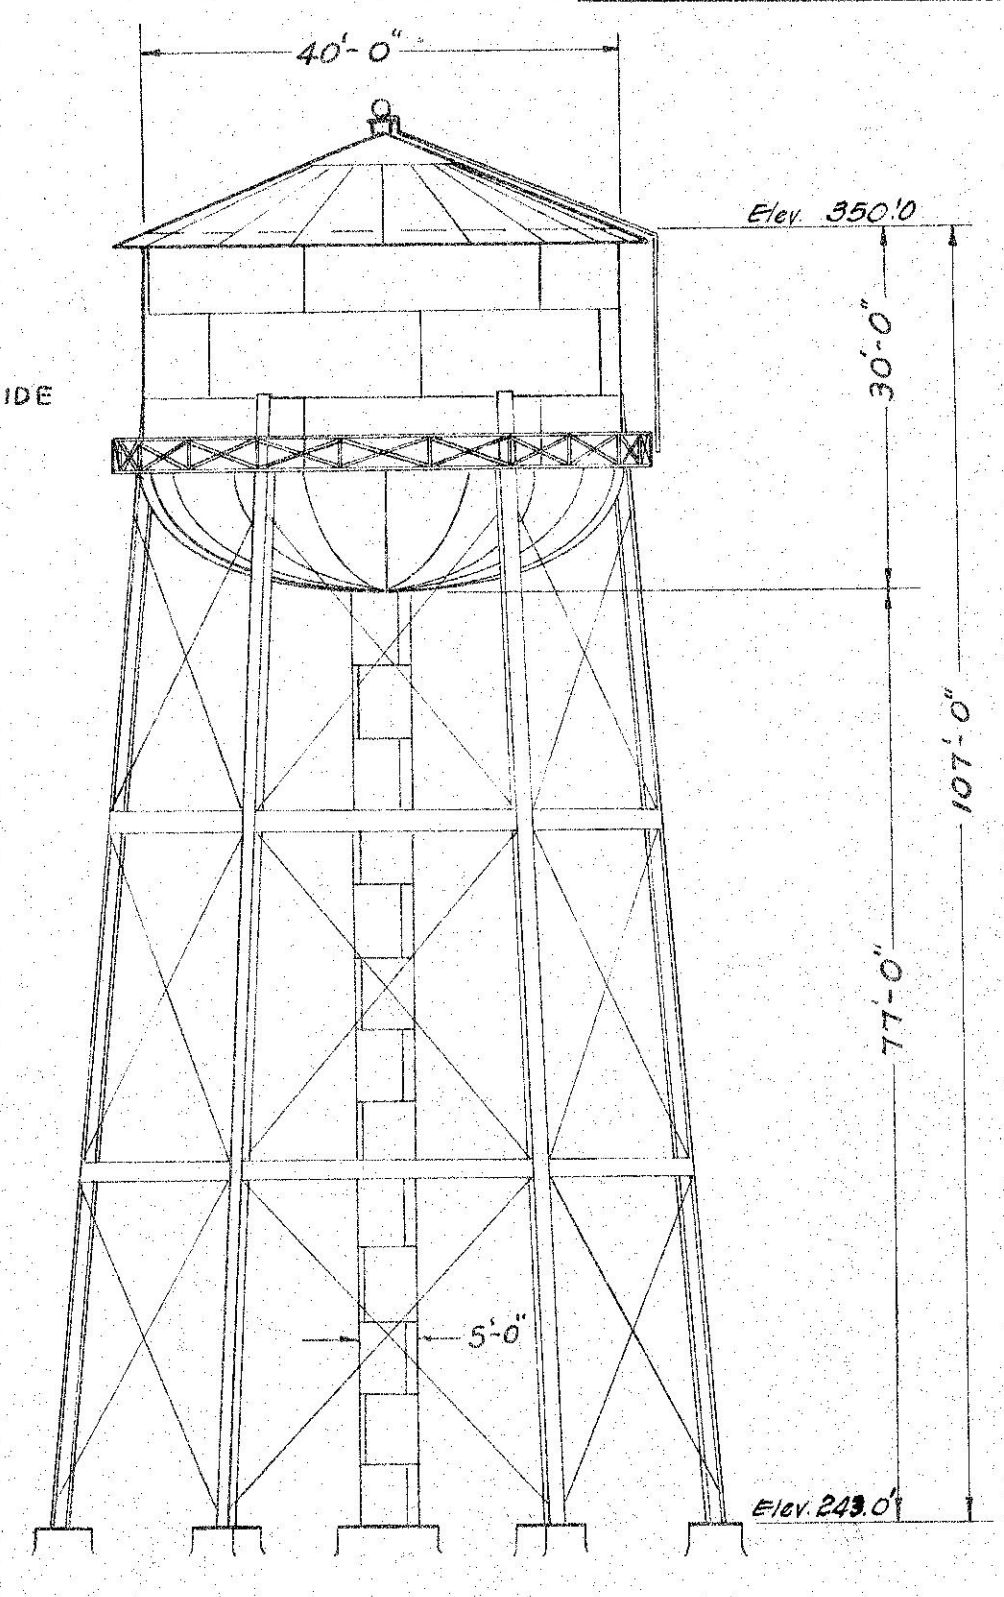

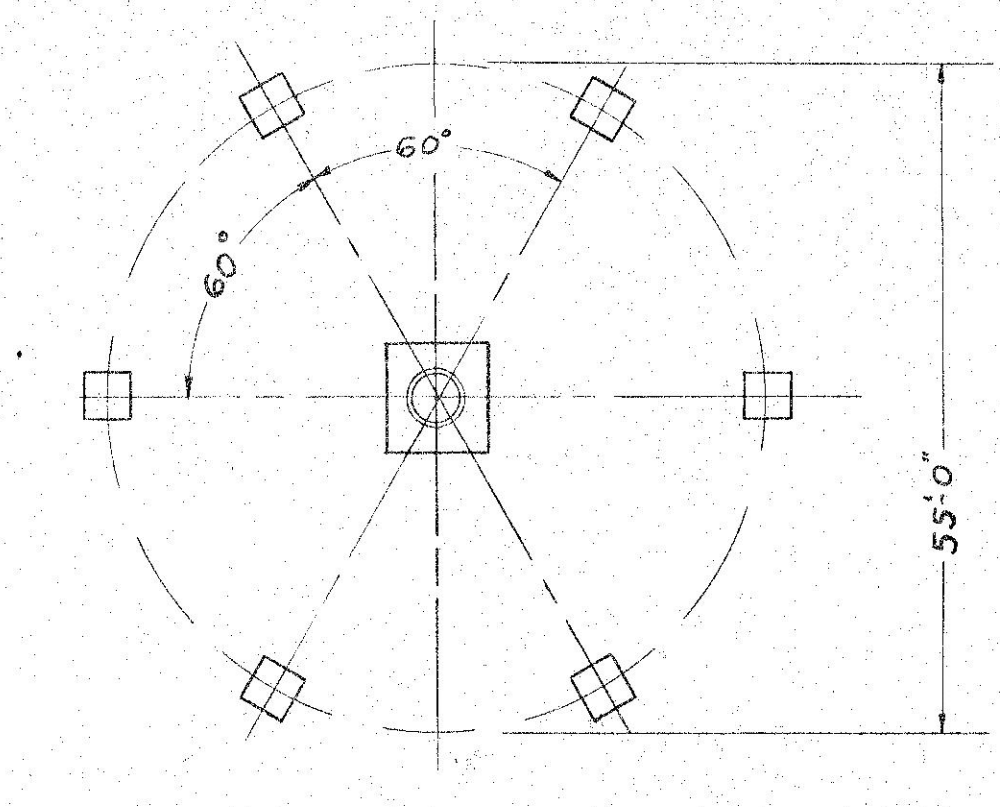

FOUNDATION PLAN

APPROVED BY P.W.A.
IN LETTER OF

RECOMENDED FOR APPROVAL

SUP'T OF WATER DIVISION

SUBMITTED

DIRECTOR OF SANITARY ENGINEERING

APPROVED

LT. COL. CORPS OF ENGINEERS U.S.A
ENGINEER COMMISSIONER
DISTRICT OF COLUMBIA

DISTRICT OF COLUMBIA
DEP'T OF SANITARY ENGINEERING
NON-FEDERAL PUBLIC WORKS PROJECT

WATER DIVISION

ELEVATED STEEL TANK

LORTON VIRGINIA

DRAWN HHK	REVISIONS	DATE
TRACED HHK		
CHECKED		FILE
APPROVED		