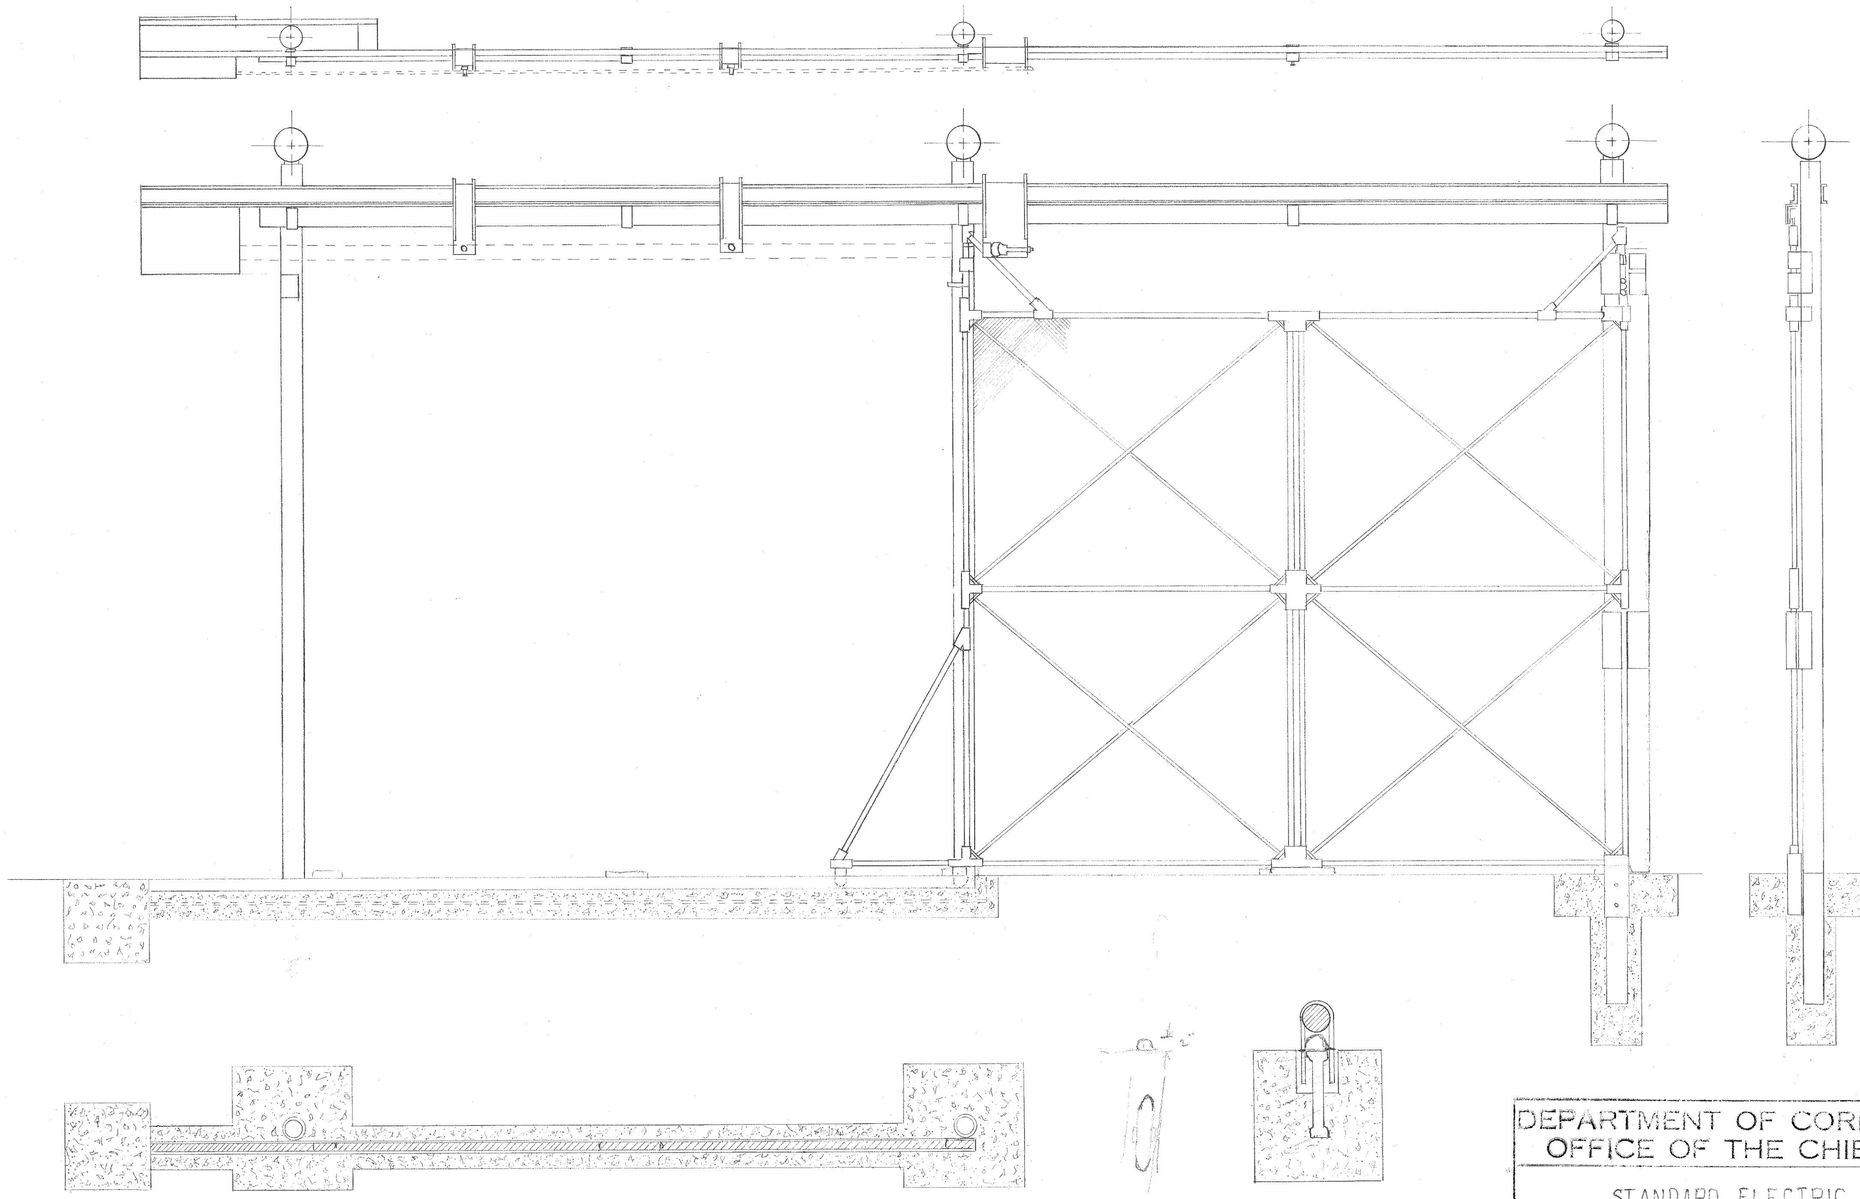

DEPARTMENT OF CORRECTIONS, D.C.
OFFICE OF THE CHIEF ENGINEER

STANDARD ELECTRIC GATE

DRAWN BY:	DATE:
CHECKED BY:	APPROVED BY:
SCALE	