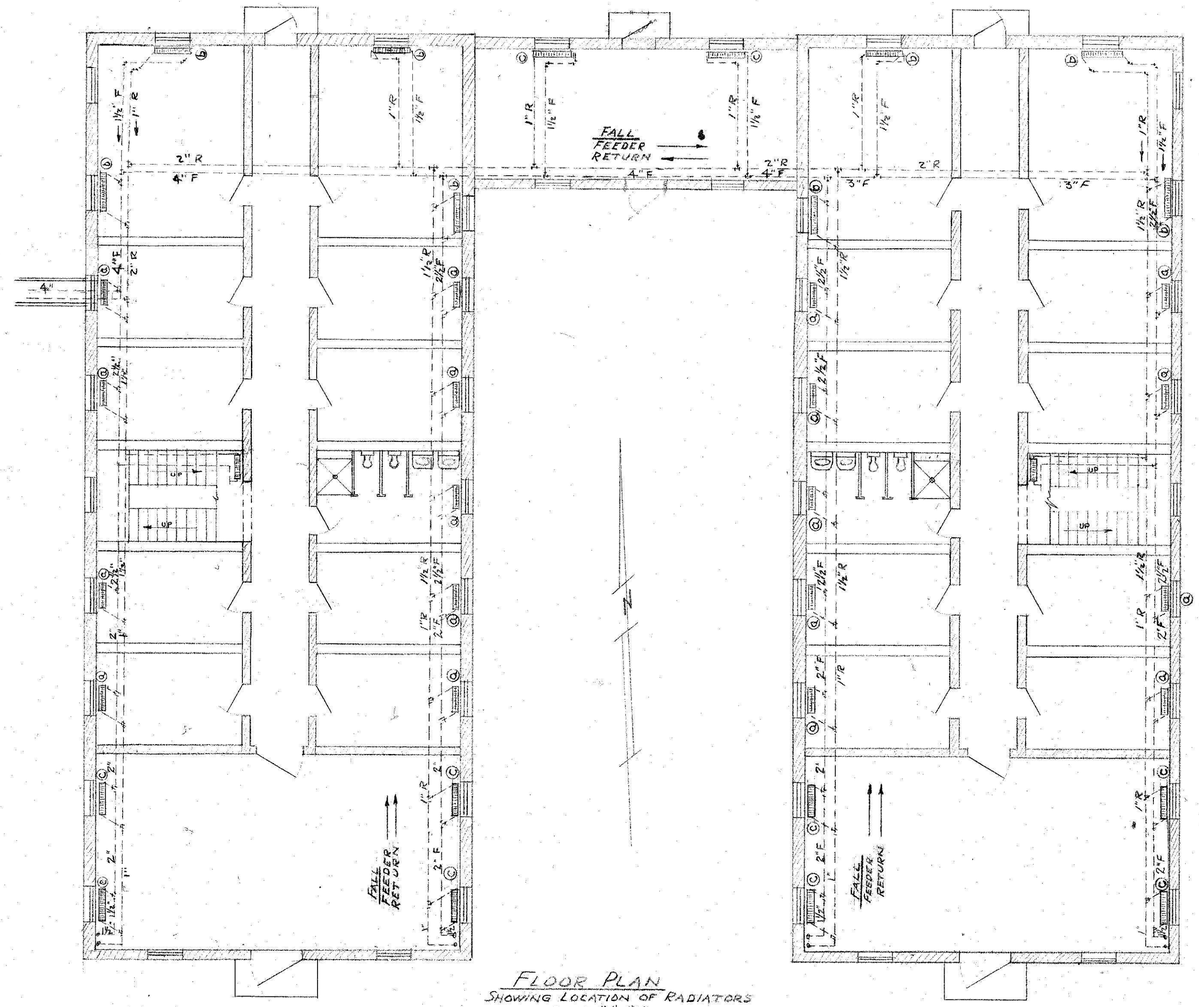


FLOOR PLAN
SHOWING LOCATION OF RADIATORS
SCALE 1/8"=1'0"

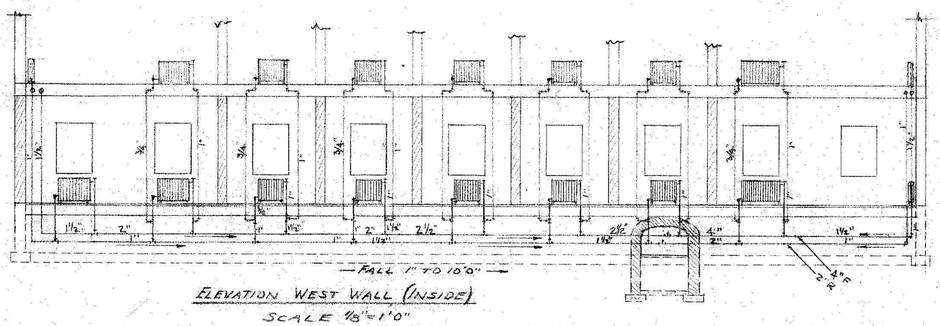


ELEVATION WEST WALL (INSIDE)
SCALE 1/8"=1'0"

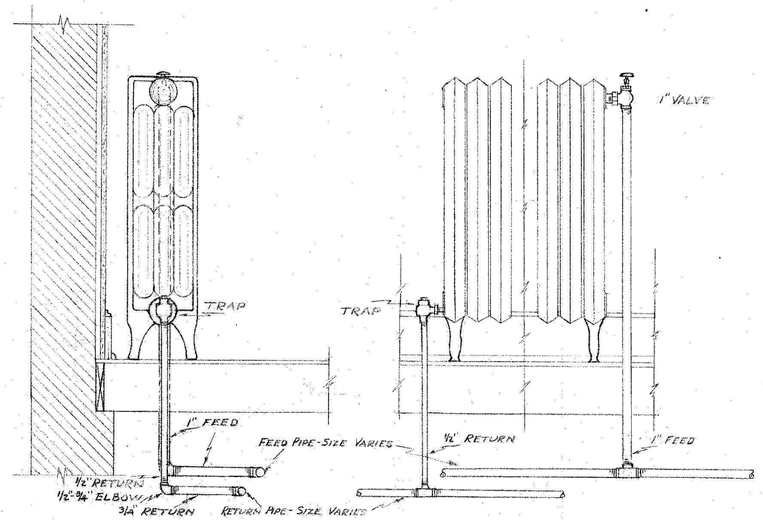


RADIATORS
"a" - 10 Sections - 27½□" Radiation
"b" - 13 " - 35¾□" "
"c" - 17 " - 46¾□" "

HEATING
OFFICERS QUARTERS
D.C REFORMATORY

APPROVED:

| SCALE | DRAWN BY | DATE |
|---|---|---|