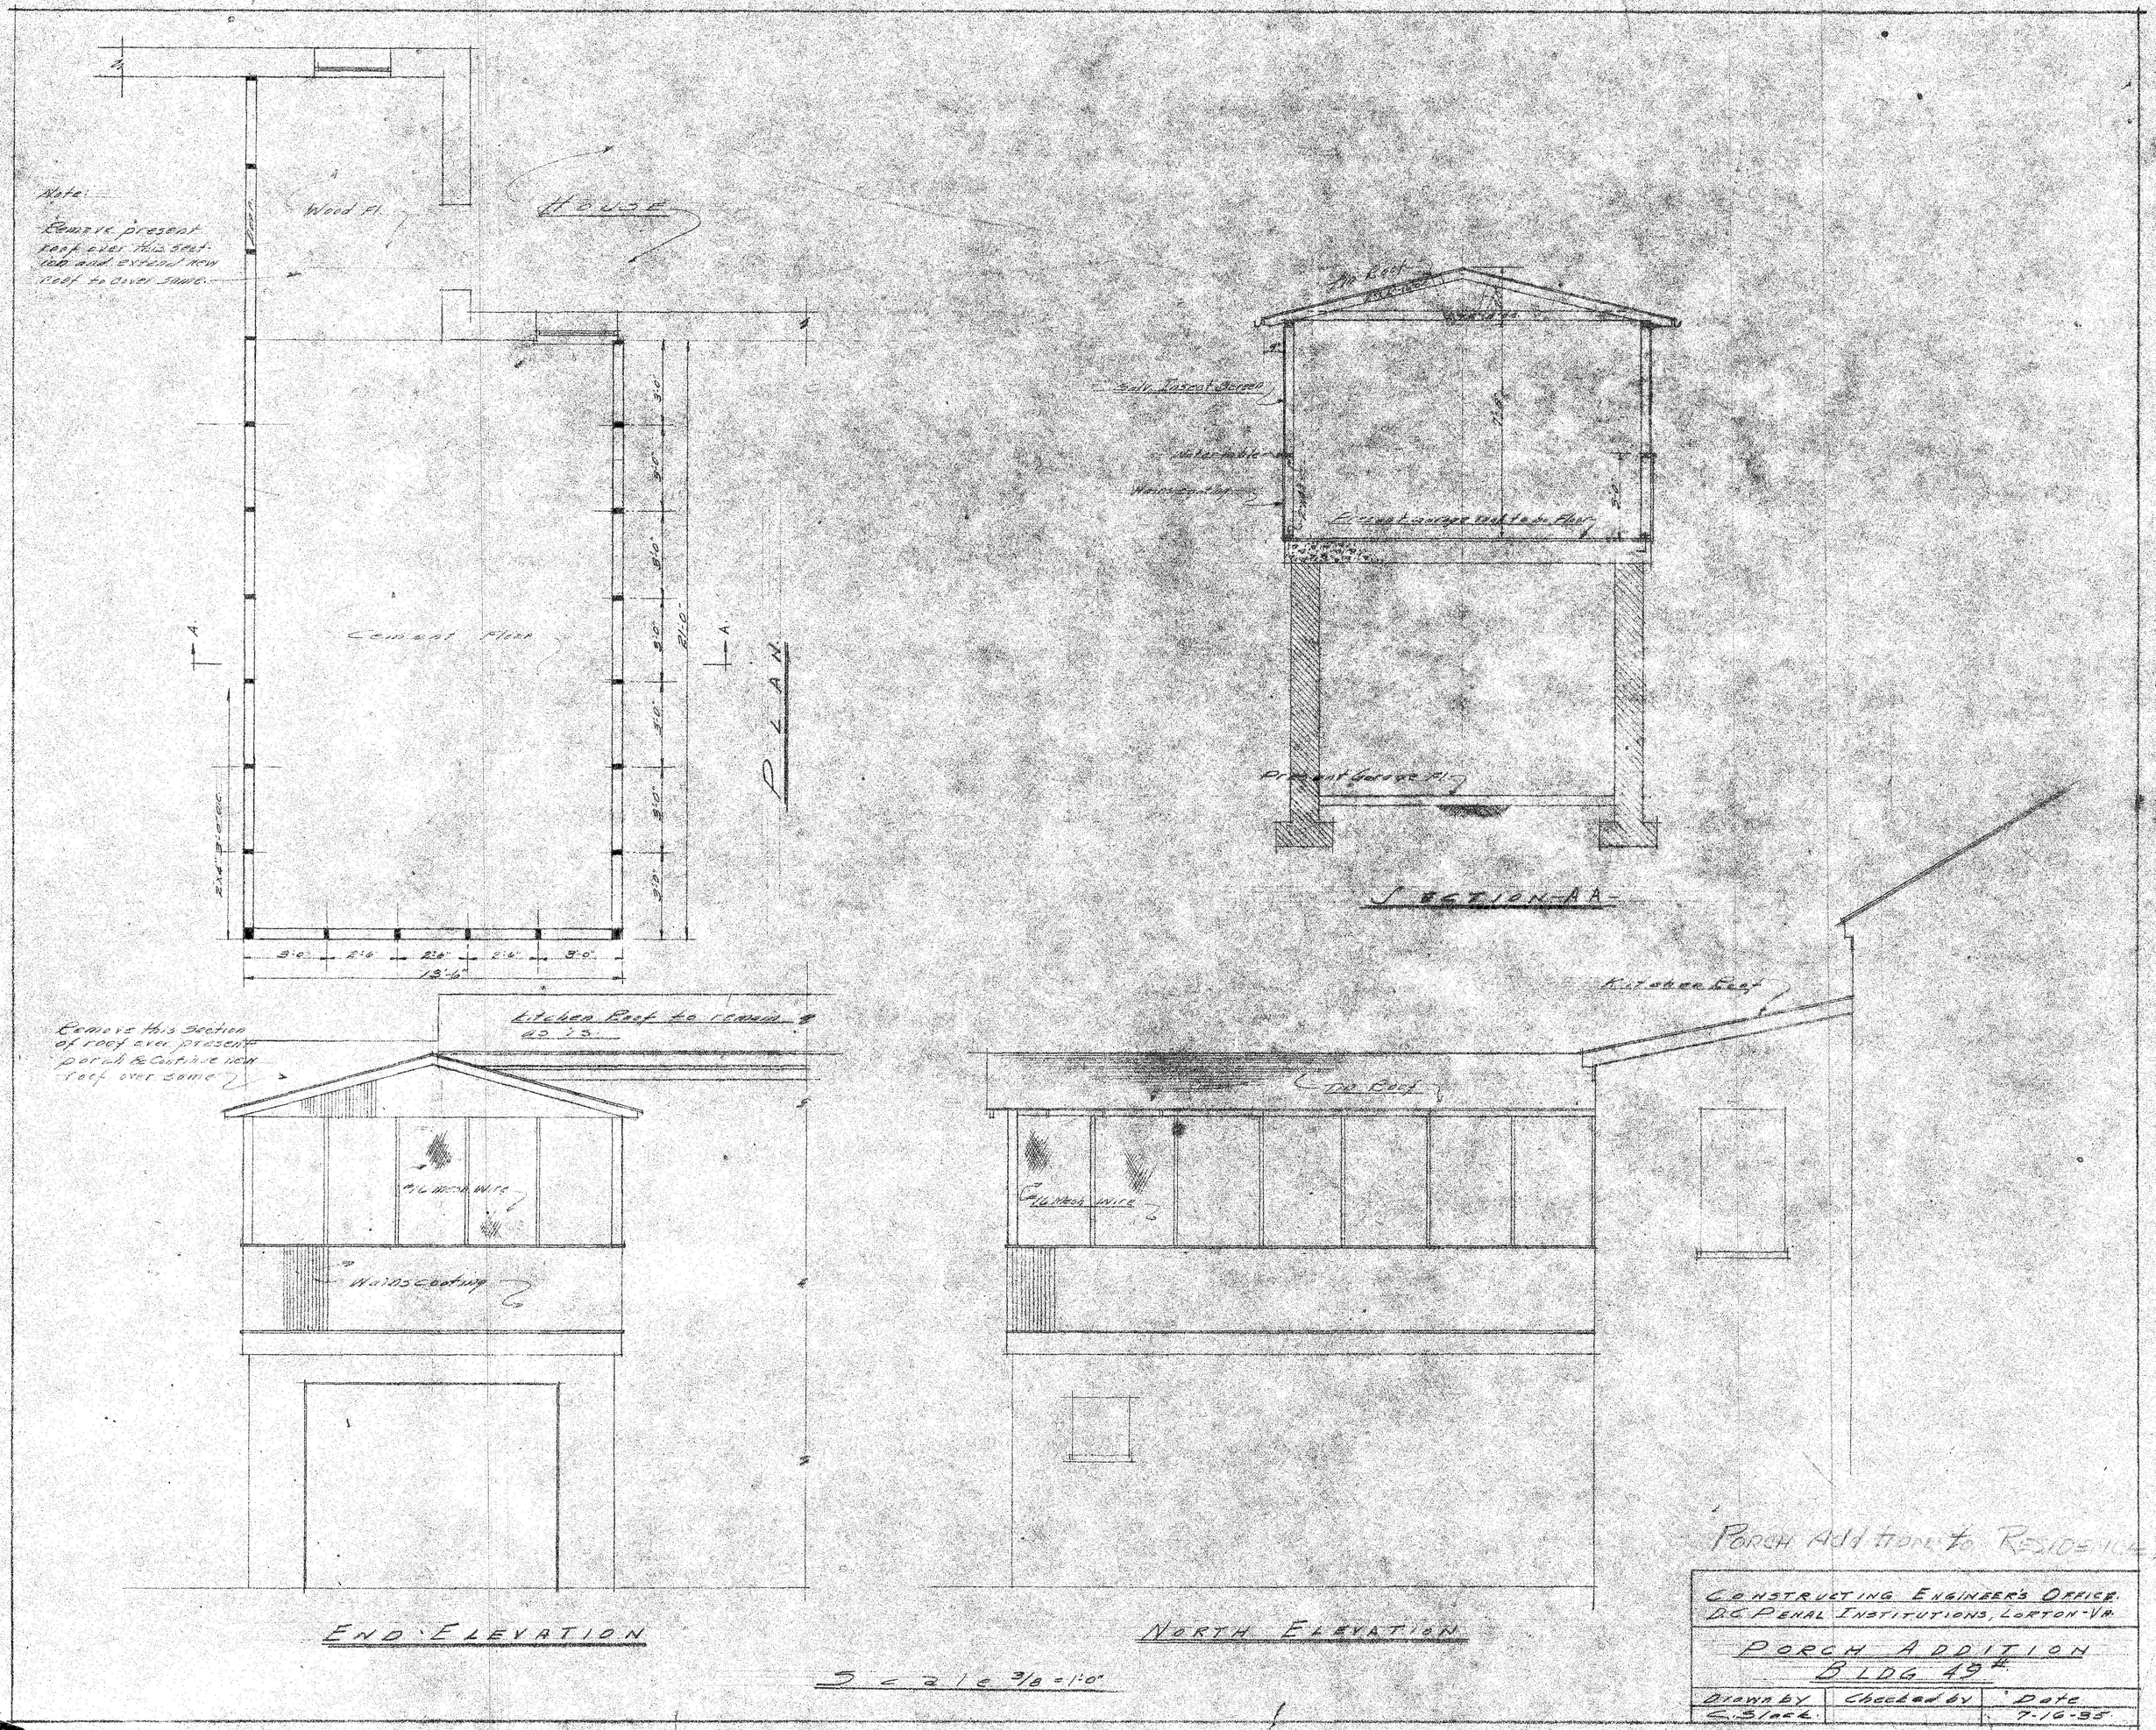
Note:
Remove present roof over this section and extend new roof to cover same.
Wood Fl.
House
Cement Floor
PLAN
3'-0"
2'-6"
2'-6"
2'-6"
3'-0"
13'-6"
21'-0"
Remove this section of roof over present porch & continue new roof over same
Kitchen Roof to remain as is.
#16 mesh wire
Wainscoating
END ELEVATION
Tin Roof
Solv. Insect Screen
Water table
Wainscoating
Present garage roof to be Floor
Present Garage Fl.
SECTION-AA
Kitchen Roof
Tin Roof
#16 Mesh wire
NORTH ELEVATION
Scale 3/8 = 1'-0"
Porch Addition to Residence
CONSTRUCTING ENGINEER'S OFFICE.
D.C. PENAL INSTITUTIONS, LORTON-VA.
PORCH ADDITION
BLDG 49#
Drawn by
C. Slack
Checked by
Date
7-16-35