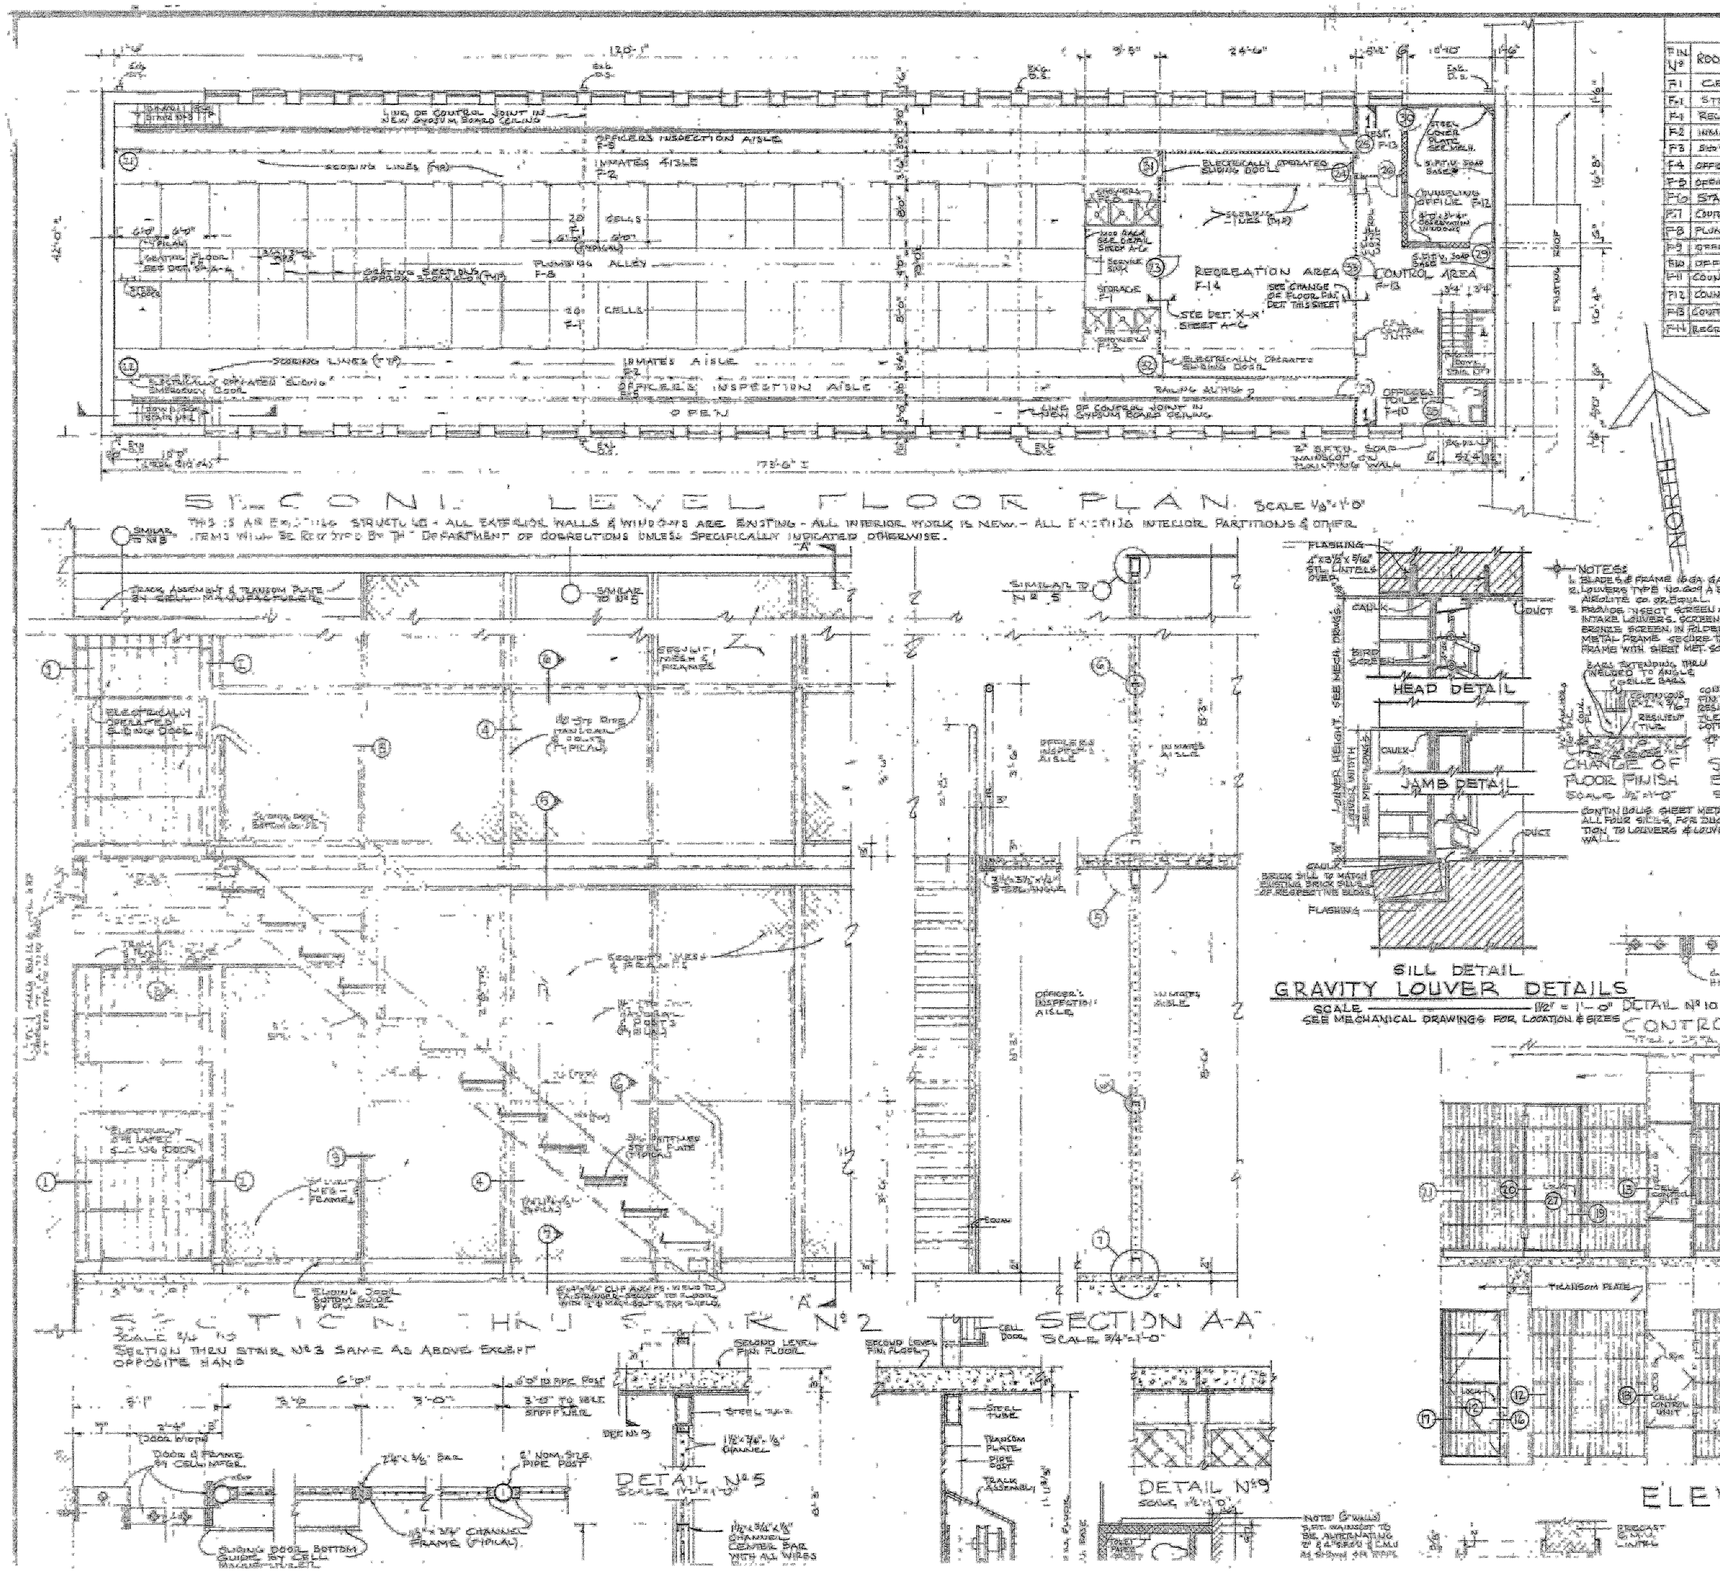

FINISH SCHEDULE

FIN. Nº	ROOM NAME OR SPACE	FLOOR	BASE MATERIAL	BASE HT.	WAINSCOT MATERIAL	WAINSCOT HT.	WALLS	CEILINGS MATERIAL	CEILINGS HT.	REMARKS
F-1	CELLS (1ST & 2ND LEVEL)	CONC. FIN. N°1	CONCRETE	3 5/8"	NONE	—	PAINTED STEEL	PAINTED STEEL	8'-3"	WALLS INCLUDES GRATES & PLATES
F-2	STORAGE (1ST & 2ND LEVEL)	CONC. FIN. N°1	CONCRETE	3 5/8"	NONE	—	PAINTED STEEL	PAINTED STEEL	8'-3"	ALL WALLS STEEL PLATES
F-3	RECREATION AREA (1ST LEVEL)	CONC. FIN. N°1	CONCRETE	3 5/8"	NONE	—	PAINTED STEEL	PAINTED CONC.	8'-2"	WALLS INCLUDES GRATES & PLATES
F-2	INMATES AISLES (1ST LEVEL)	CONC. FIN. N°1	NONE	—	NONE	—	PAINTED STEEL & PAINTED MAS.	PAINTED STEEL	8'-3"	WALLS INCLUDES GRATES, MESH & PLATES
F-3	SHOWERS (1ST & 2ND LEVEL)	GALV. STEEL	NONE	—	NONE	—	GALV. STEEL	PAINTED STEEL	8'-3"	ALL WALLS STEEL PLATES
F-4	OFFICERS AISLE (1ST LEVEL)	CONC. FIN. N°1	NONE	—	NONE	—	PAINTED STEEL & PAINTED MAS.	PAINTED STEEL	8'-3"	WALLS INCLUDES GRATES & MESH
F-5	OFFICERS AISLE (2ND LEVEL)	CONC. FIN. N°1	NONE	—	NONE	—	PAINTED STEEL & PAINTED MAS.	PAINTED GYP. BD.	11'-5"	WALLS INCLUDES GRATES & MESH
F-6	STAIRS	PAINTED STEEL	NONE	—	NONE	—	PAINTED MAS.	NONE	—	
F-7	CONTROL AREA & VEST. (1ST LEVEL)	RESILIENT TILE	S.F.T.U.	8"	NONE	—	PAINTED STEEL & PAINTED MAS.	PAINTED CONC.	8'-2"	BASE TO BE 2" ABTV. SOAP ON EXISTING WALLS. INCLUDES GRATES
F-8	PLUMBING ALLEY (1ST LEVEL)	CONC. FIN. N°3	NONE	—	NONE	—	PAINTED STEEL & PAINTED MAS.	PAINTED GYP. BD.	20'-4"	
F-9	OFFICERS TOILET (1ST LEVEL)	CERAMIC TILE	SEE REMARKS	8"	S.F.T.U.	4'-8"	PAINTED MAS.	PAINTED CONC.	8'-0"	BASE IS PART OF WAINSCOT
F-10	OFFICERS TOILET (2ND LEVEL)	CERAMIC TILE	SEE REMARKS	8"	S.F.T.U.	4'-8"	PAINTED MAS.	PAINTED GYP. BD.	8'-8"	BASE IS PART OF WAINSCOT
F-11	COUNSELING OFFICE (1ST LEVEL)	RESILIENT TILE	S.F.T.U.	8"	NONE	—	PAINTED MAS.	PAINTED CONC.	8'-2"	BASE TO BE 2" ABTV. SOAP ON EXISTING WALLS
F-12	COUNSELING OFFICE (2ND LEVEL)	RESILIENT TILE	S.F.T.U.	8"	NONE	—	PAINTED MAS.	PAINTED GYP. BD.	8'-8"	BASE TO BE 2" ABTV. SOAP ON EXISTING WALLS
F-13	CONTROL AREA & VEST. (2ND LEVEL)	RESILIENT TILE	S.F.T.U.	8"	NONE	—	PAINTED STEEL & PAINTED MAS.	PAINTED GYP. BD.	11'-5"	BASE TO BE 2" ABTV. SOAP ON EXISTING WALLS. INCLUDES GRATES
F-14	RECREATION AREA (2ND LEVEL)	CONC. FIN. N°1	CONCRETE	3 5/8"	NONE	—	PAINTED STEEL	PAINTED STEEL	8'-3"	WALLS INCLUDES GRATES & PLATES