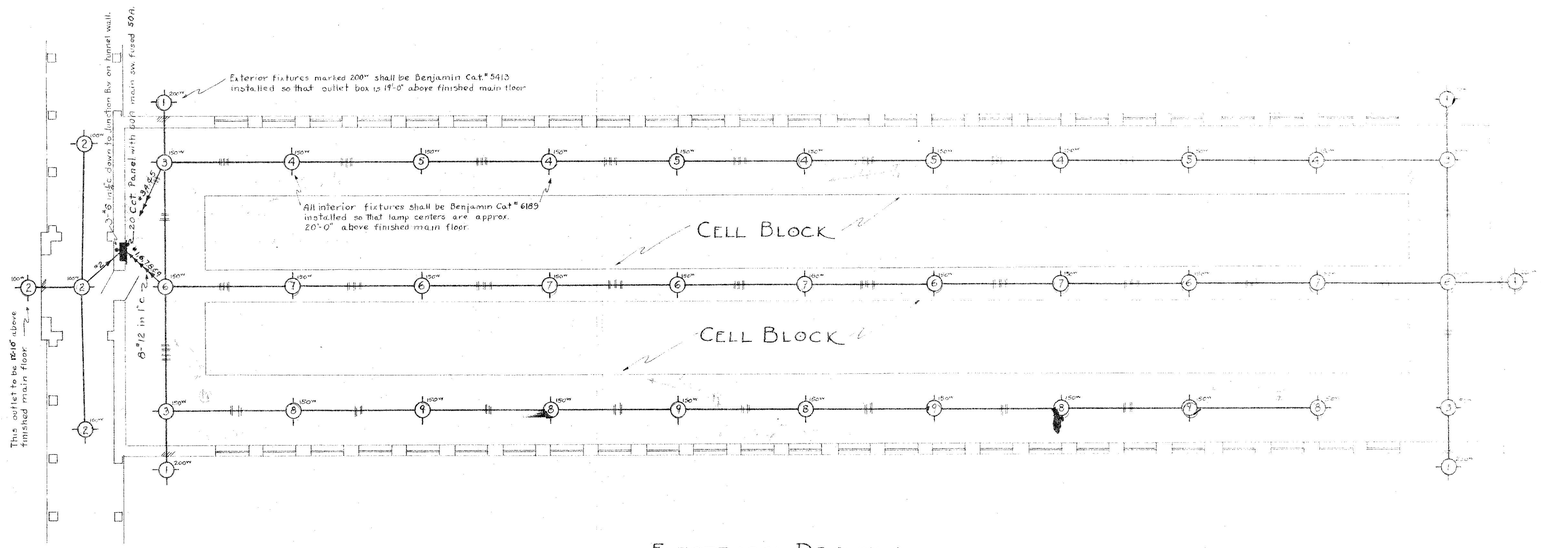

ELECTRICAL DRAWING
FLOOR PLAN
SCALE 1/8" = 1'-0"

	REVISIONS	WORK RECORD	BUILDING CELL HOUSE FOR NEW ENCLOSURE GROUP	FILE NO.
		DRAWN BY Blatt	LOCATION D. C. PENITENTIARY	
		TRACED BY	LOCATION N.W.	
		CHECKED BY	OFFICE OF MUNICIPAL ARCHITECT—WASHINGTON, D. C.	DRWG. NO.
		DATE	CHIEF OF ARCHITECTURAL DIVISION — DATE	E 1
		SHEET	CHIEF OF STRUCTURAL DIVISION — DATE	
			CHIEF OF MECHANICAL DIVISION — DATE	E 2
			MUNICIPAL ARCHITECT — DATE	