| PLANS | DATE |
|---|---|
| ARCHT | |
| STR | |
| PLUMG | |




ELEVATION

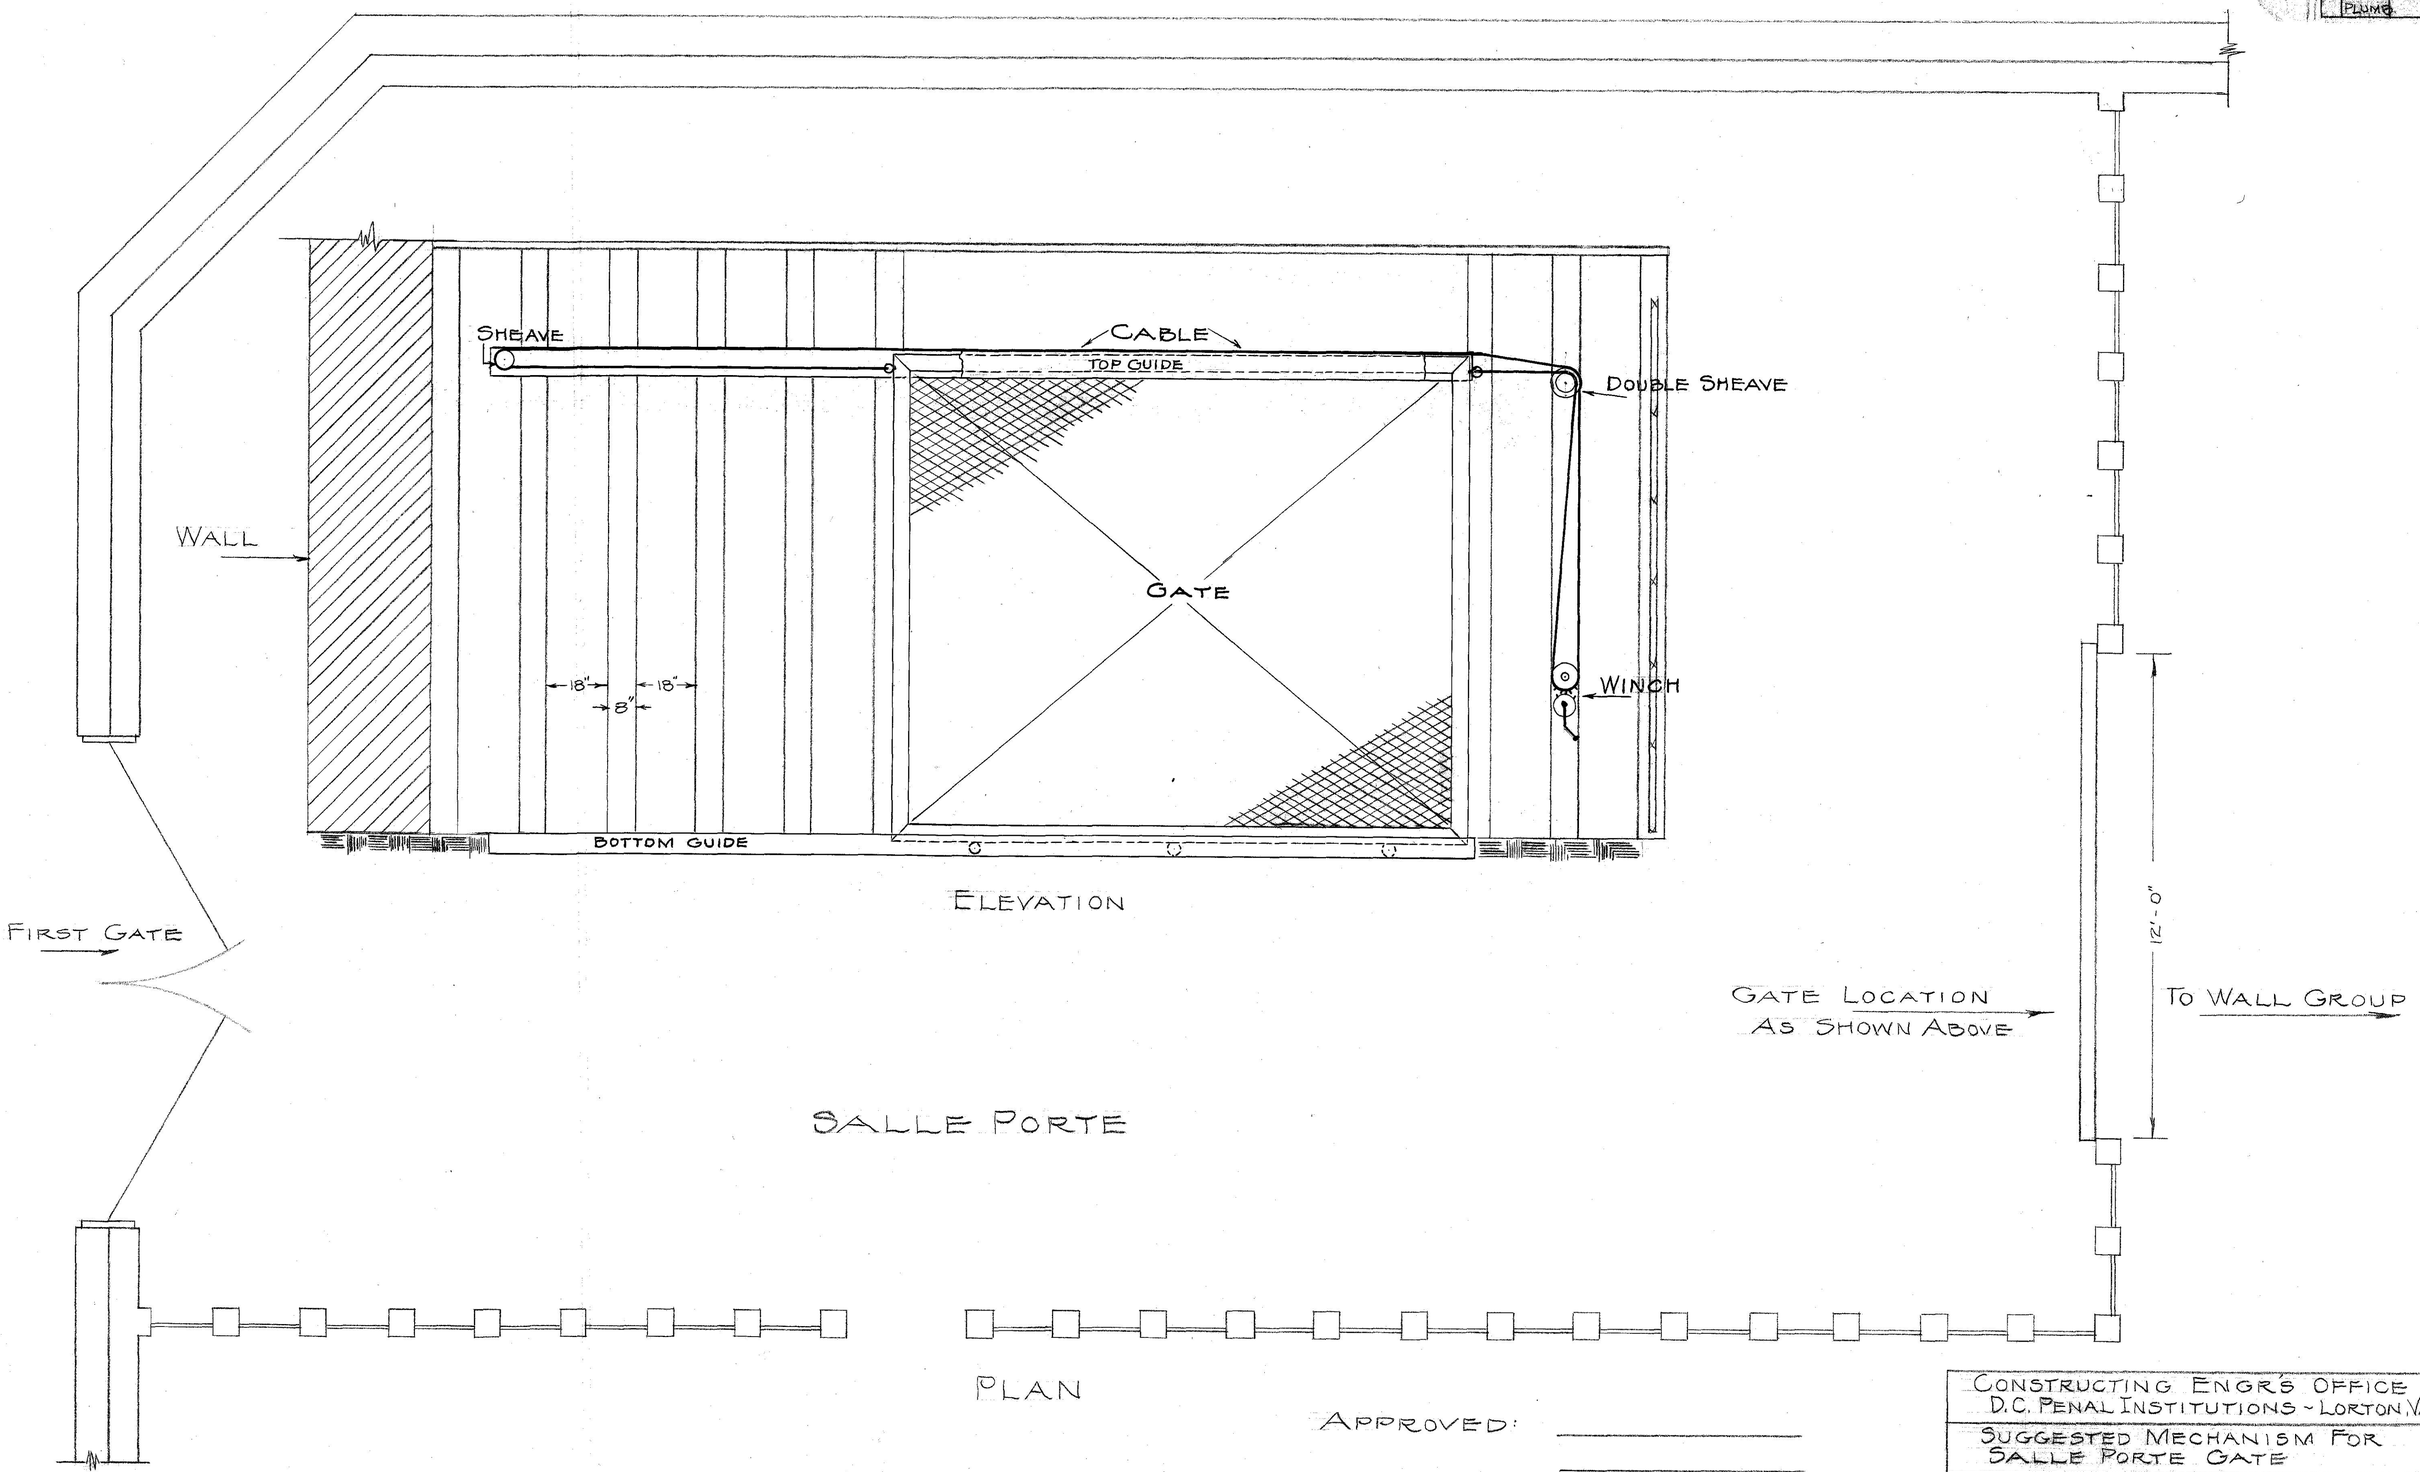


# SALLE PORTE

PLAN

APPROVED: _____

_____

| CONSTRUCTING ENGR'S OFFICE D.C. PENAL INSTITUTIONS ~ LORTON, VA. | | | |
|---|---|---|---|
| SUGGESTED MECHANISM FOR SALLE PORTE GATE | | | |
| SCALE ~ ½" = 1'-0 | | | |
| DRAWN BY | CHECKED | DATE | NO: 13 |
| DEMING | | 3-19-41 | |

KKZ-52