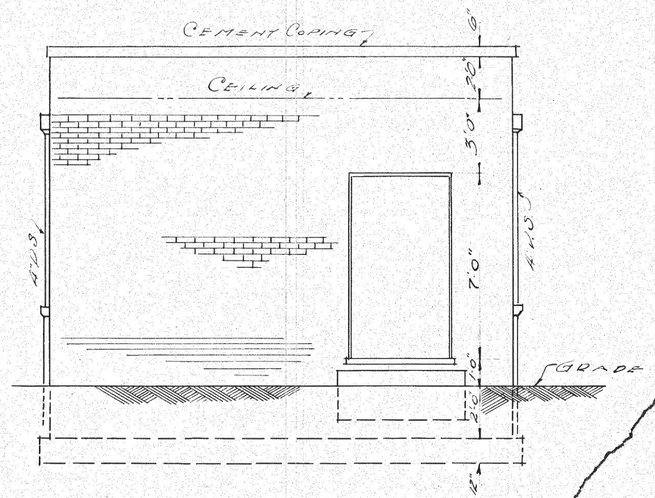

FRONT ELEVATION.

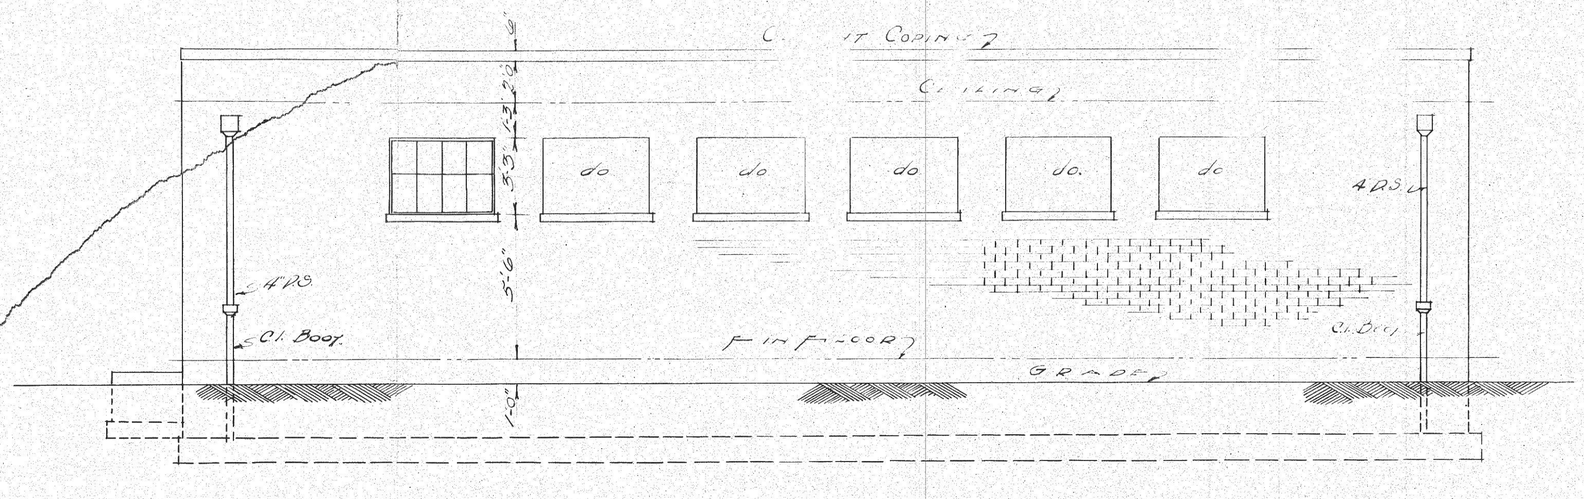

SIDE ELEVATION.

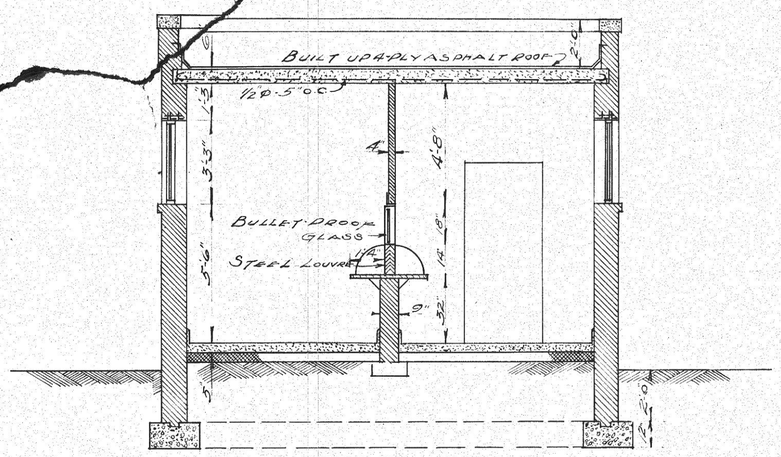

SECTION "AA"

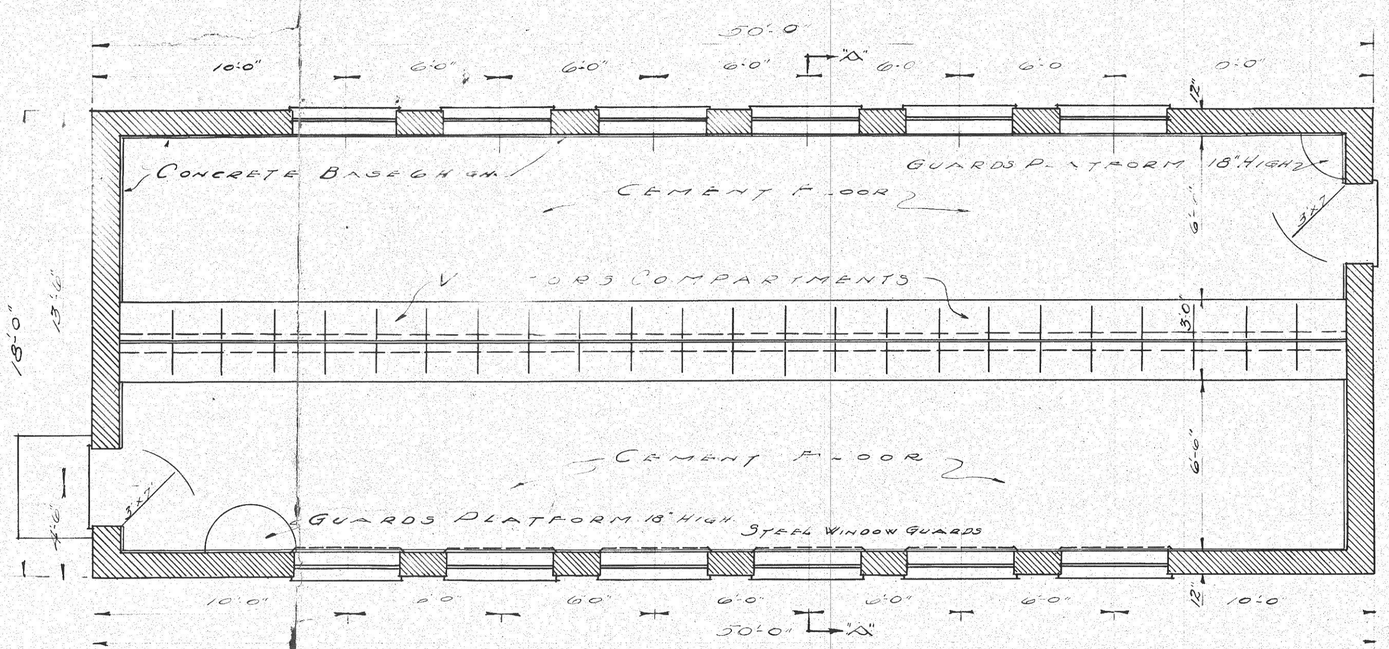

PLAN.

APPROVED:

SUPERINTENDENT.

CONSTRUCTION ENGINEER'S OFFICE
D.C. DENAL INSTITUTIONS LORTON-VA.

VISITING ROOM.
PENITENTIARY DIVISION.

Scale 1/2" = 1'-0"

BY.	CHK'D	DATE
C. SLACK.		1-24-38.