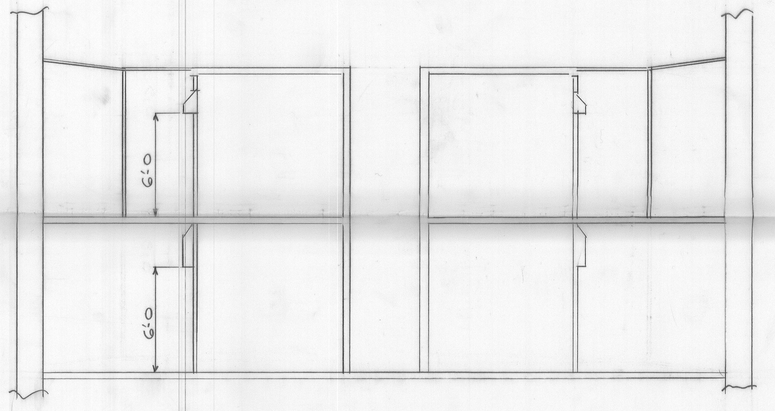

CROSS SECTION THRU CELLS
SCALE: 1/4" = 1'-0

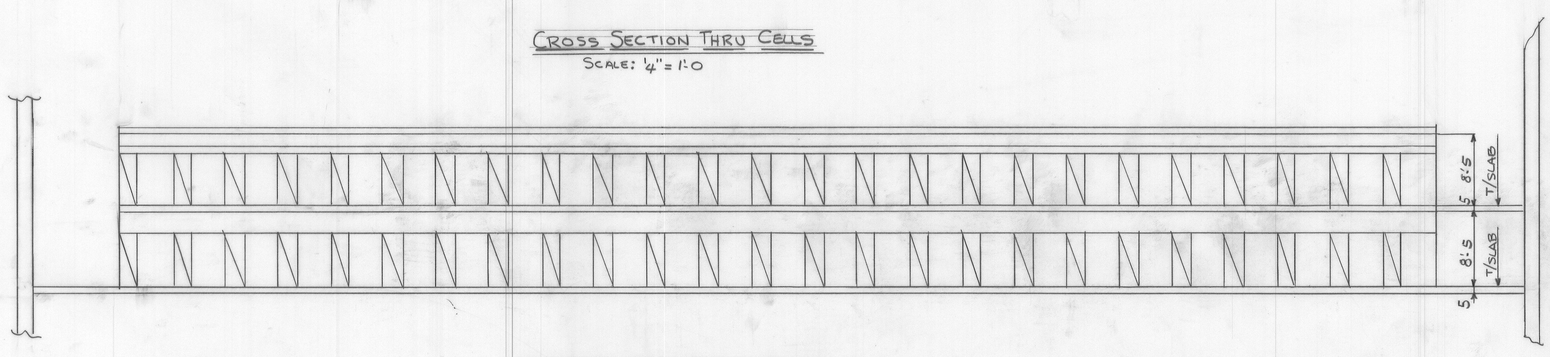

ELEVATION RIGHT SIDE
SCALE: 1/8" = 1'-0

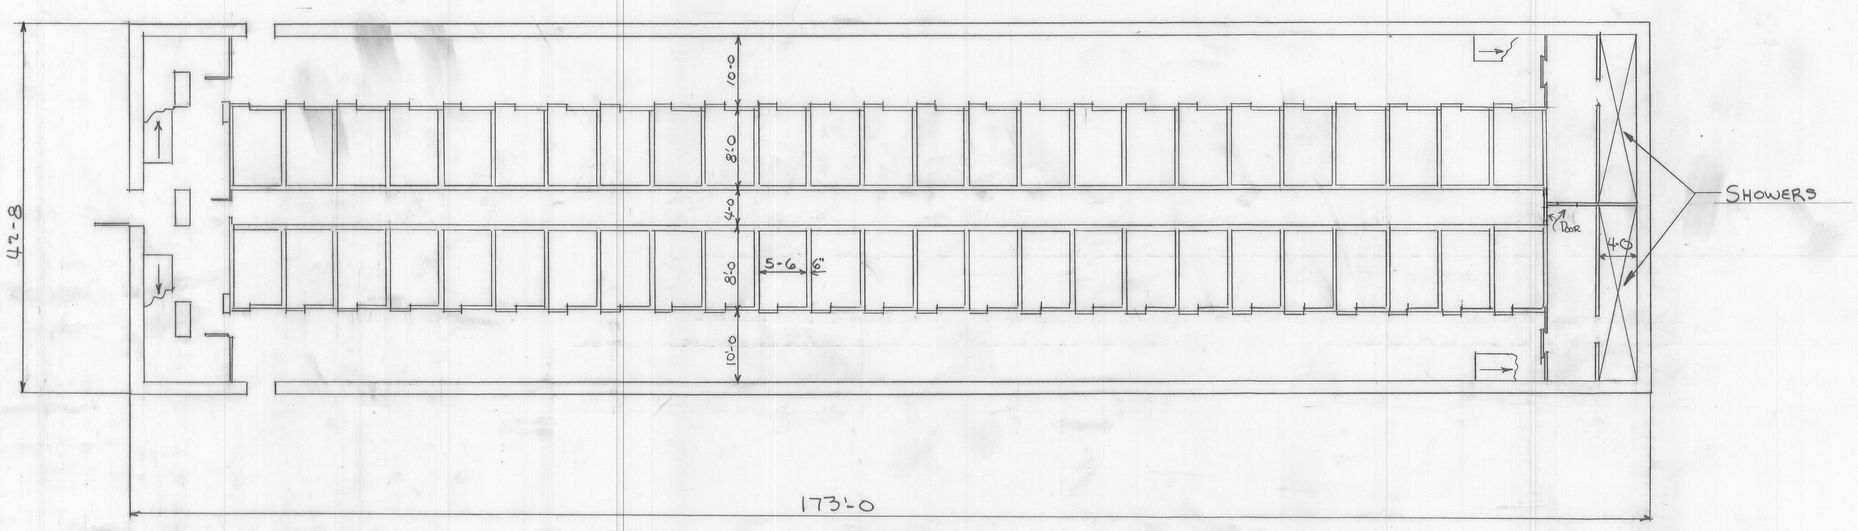

FIRST FLOOR PLAN
SCALE: 1/8" = 1'-0

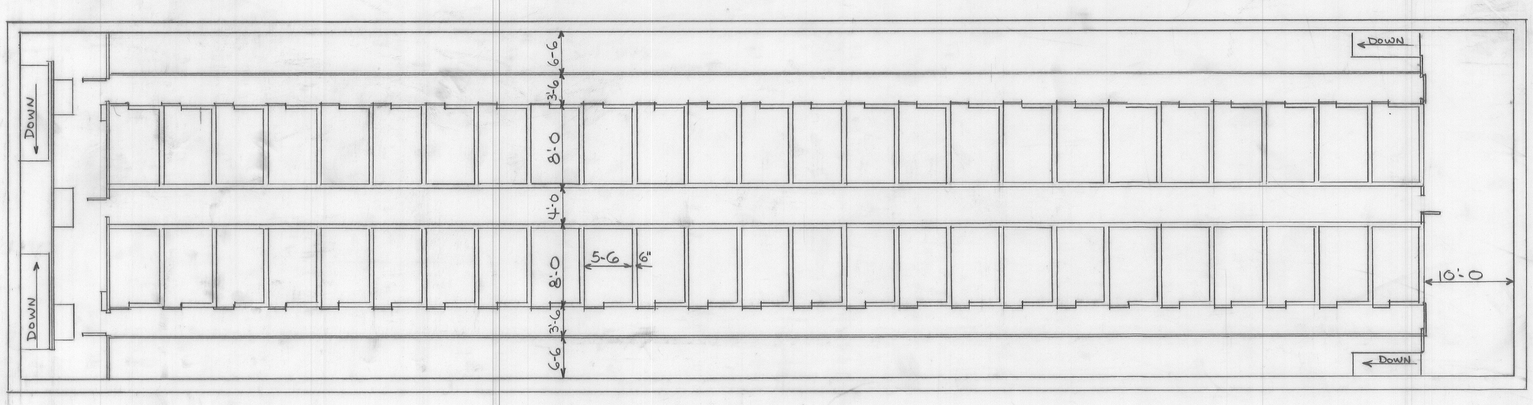

SECOND FLOOR PLAN
SCALE: 1/8" = 1'-0

CELL BLOCK CB4 (MAXIMUM SECURITY, LORTON, VIRGINIA)

NOTE: CELL BLOCK CB2 IS EXACTLY THE SAME

MAX-XX-012