PLANS	DATE
CONST.	
ELEC.	
PLUMB.	

ok to make both sides similar by RLY. [illegible] 2/11/41

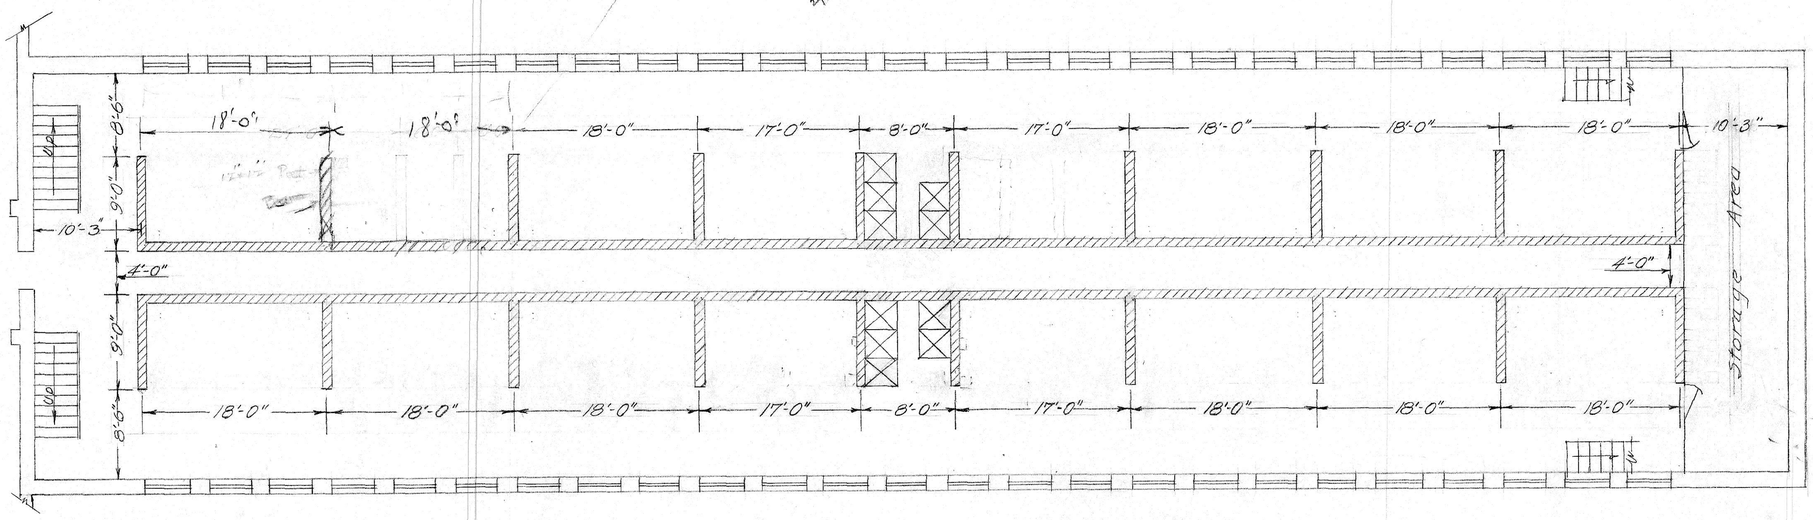

First Floor Plan

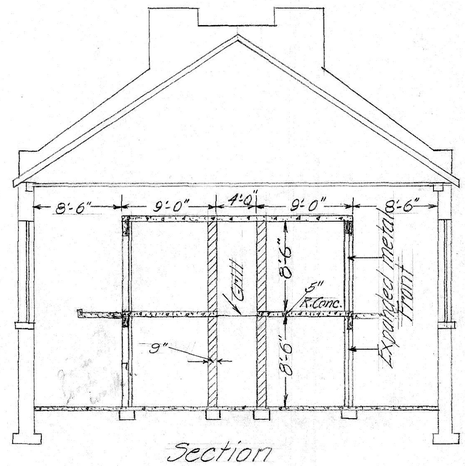

Section

ok.

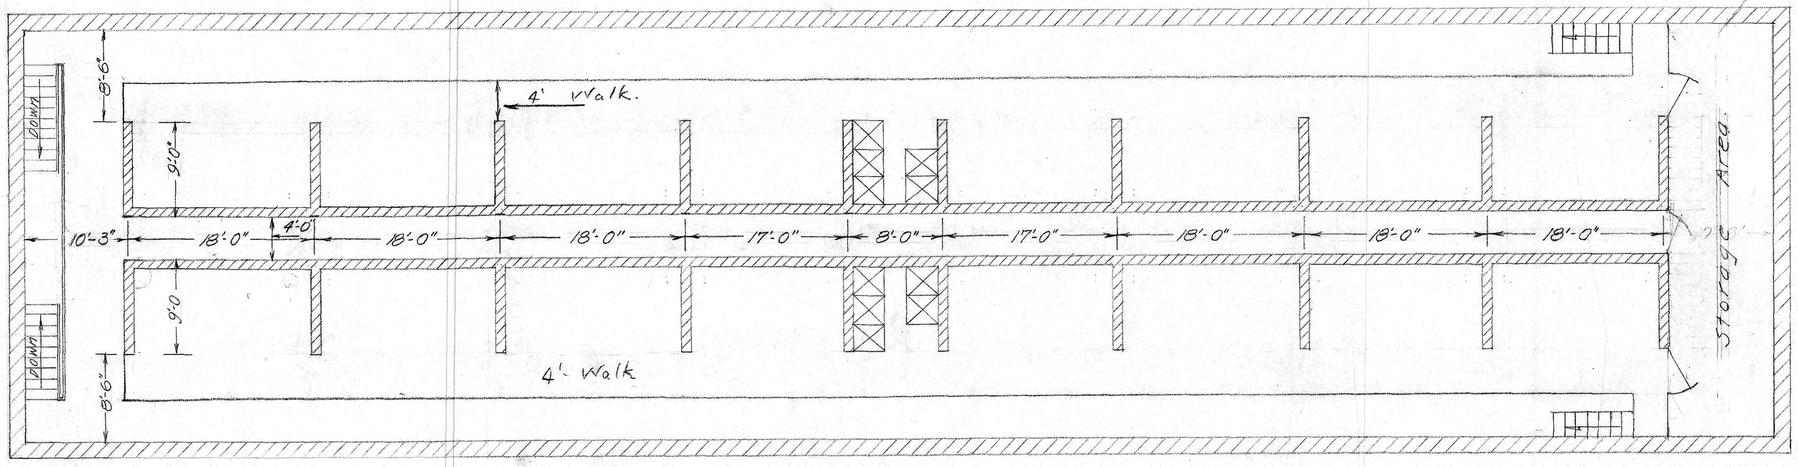

Second Floor Plan

90" door

Constructing Engineer's Office D.C. Penal Institutions - Lorton, Va.			
Interior Walls For Cell Bldg. #6 Wall Group - Lorton, Va.			
Scale ~ 1/8" = 1'-0"			
Drawn by	Checked	Date	No: 8
Deming		1-2-41	

1 - of 4 ~ GZ-24