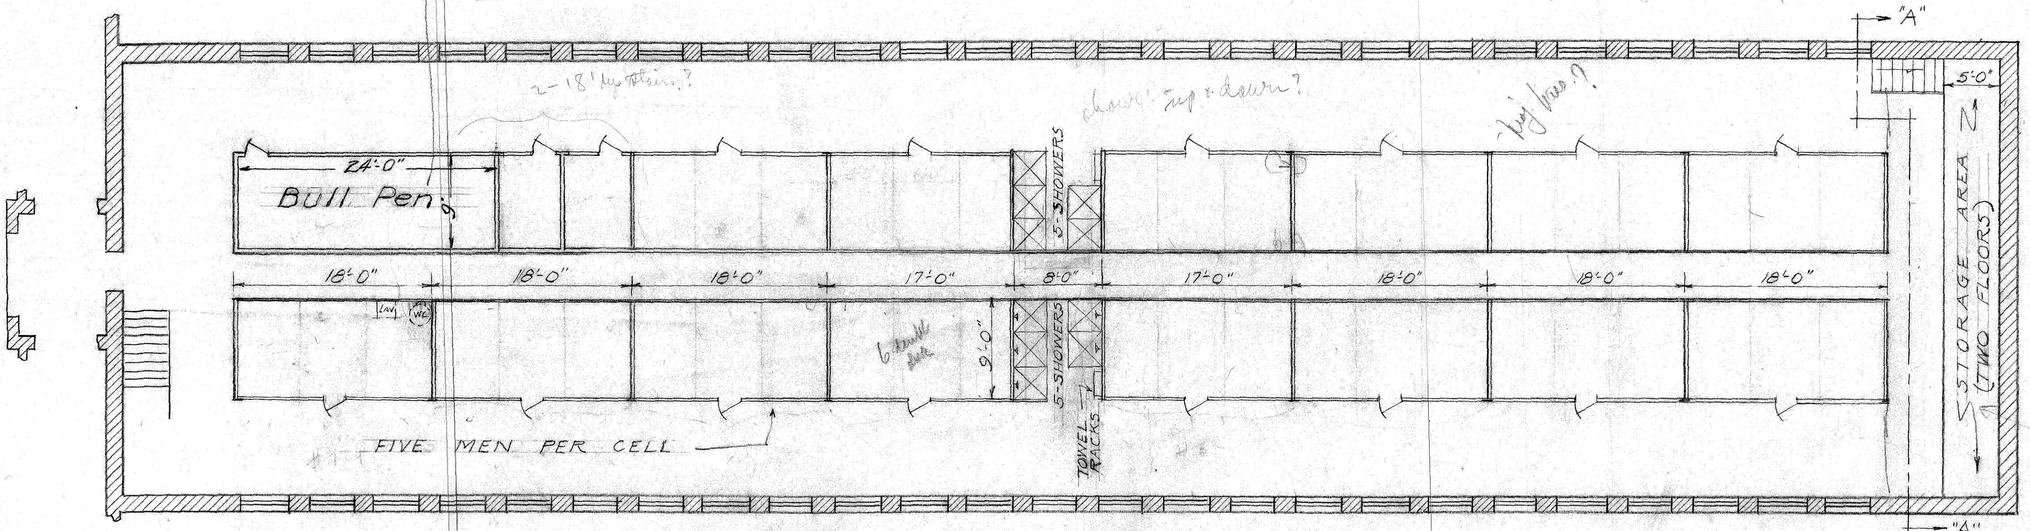

Plan First Floor Cells
Scale:- 1/8" = 1'-0"

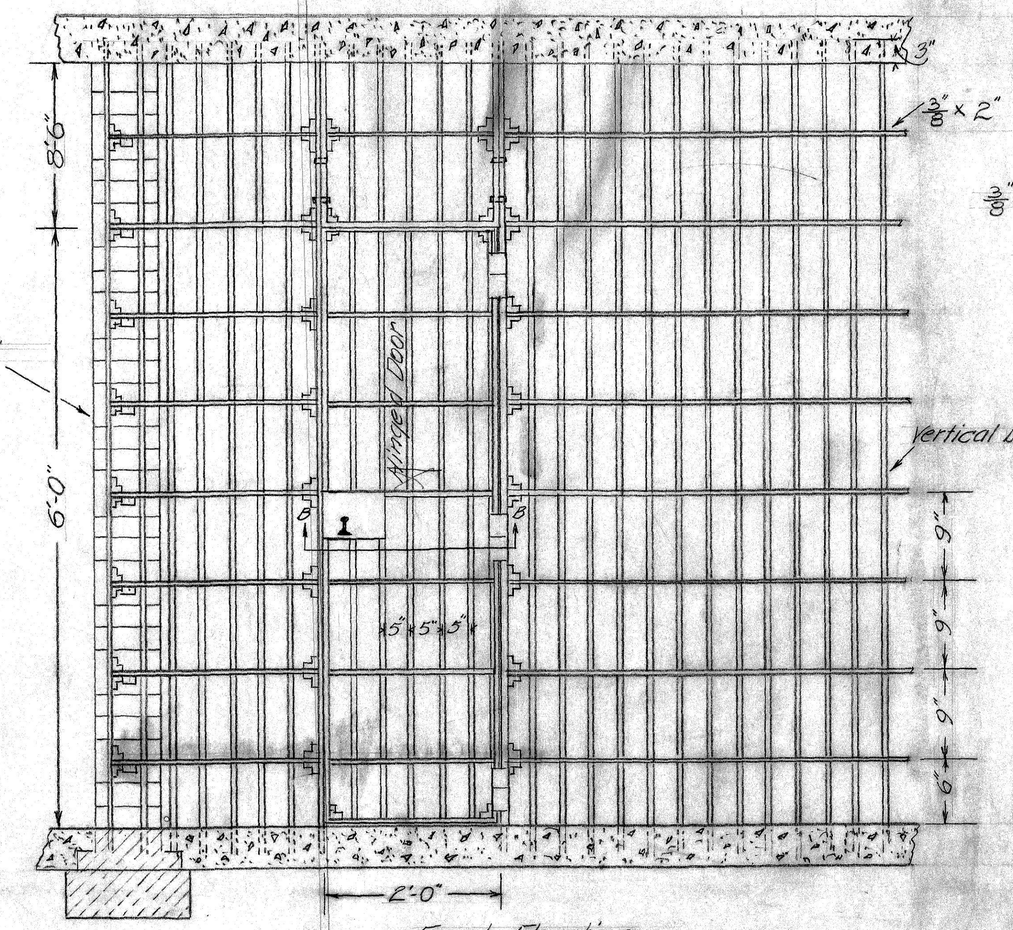

Front Elevation

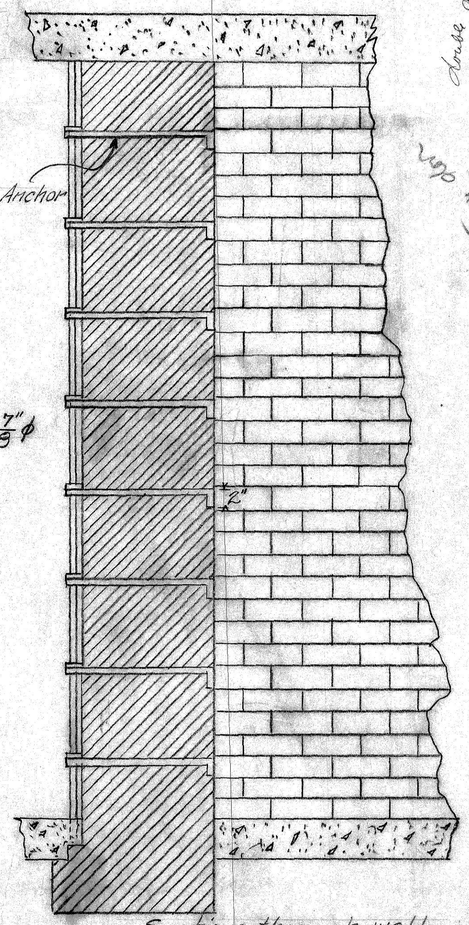

Section through wall showing anchors

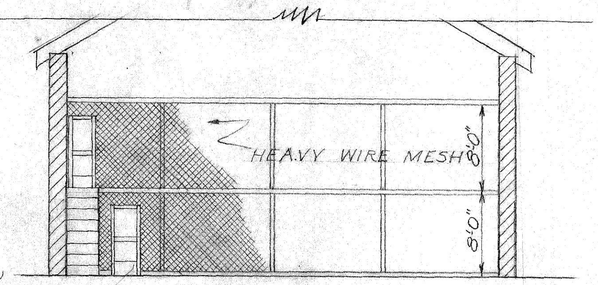

Section - "A"-"A"
Scale:- 1/8" = 1'-0"

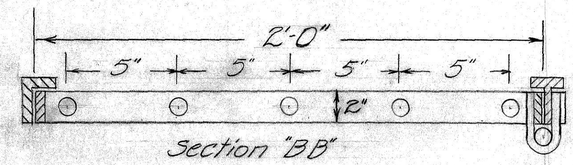

Section "BB"

Specifications

Special brick walls plastered
with cement plaster
Open hearth steel
Vertical bars 7/8 ϕ
Hinged door 2'x6'
Bars spacing 5"
Study #1 all cells except Bull Pen no storage area
Study #2 presented to Staff Meeting 11/7/40

Constructing Engineer's Office. D.C. Penal Institutions - Lorton, Va.	
Rearrangement of Cells Building #6 -	
Drawn by Deming	Checked

D-79 P-212