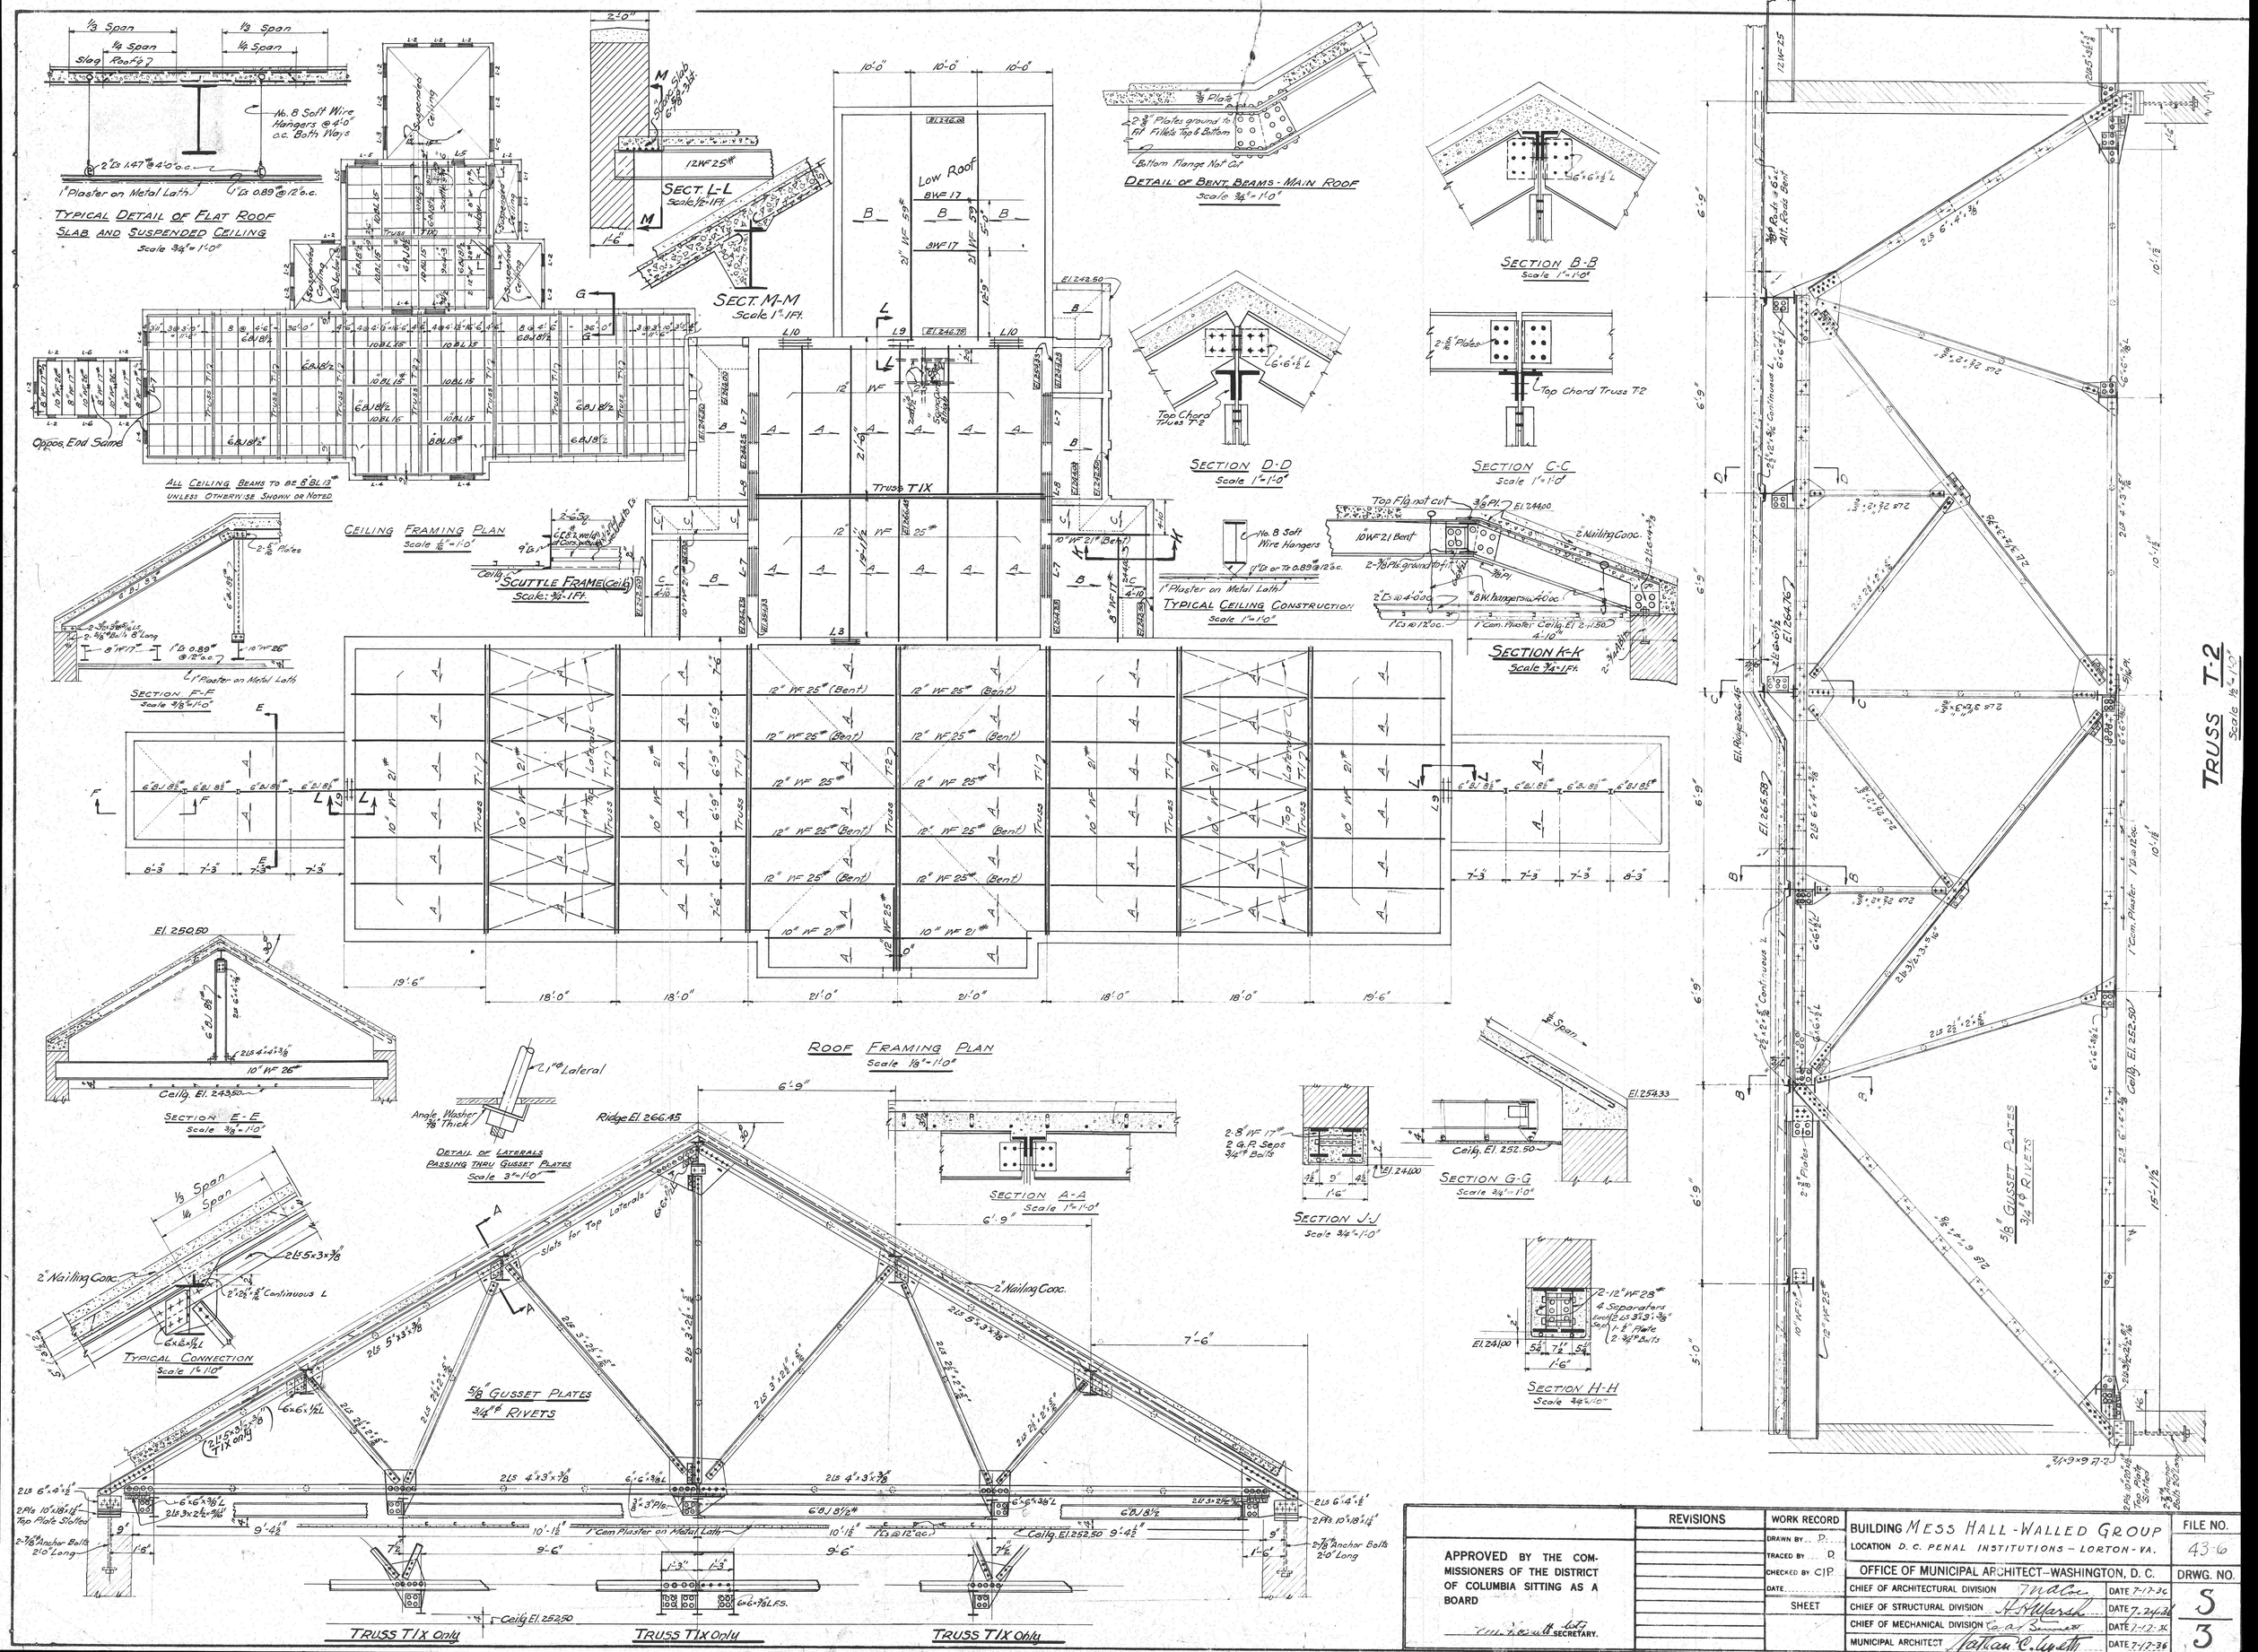

APPROVED BY THE COMMISSIONERS OF THE DISTRICT OF COLUMBIA SITTING AS A BOARD

SECRETARY.

REVISIONS	WORK RECORD		
	DRAWN BY D.	BUILDING MESS HALL - WALLED GROUP	FILE NO.
	TRACED BY D.	LOCATION D. C. PENAL INSTITUTIONS - LORTON - VA.	43-6
	CHECKED BY C.P.	OFFICE OF MUNICIPAL ARCHITECT - WASHINGTON, D. C.	DRWG. NO.
	DATE	CHIEF OF ARCHITECTURAL DIVISION — DATE 7-17-36	S
	SHEET	CHIEF OF STRUCTURAL DIVISION — DATE 7-24-36	
		CHIEF OF MECHANICAL DIVISION — DATE 7-17-36	
		MUNICIPAL ARCHITECT Nathan C. Lynch — DATE 7-17-36	3