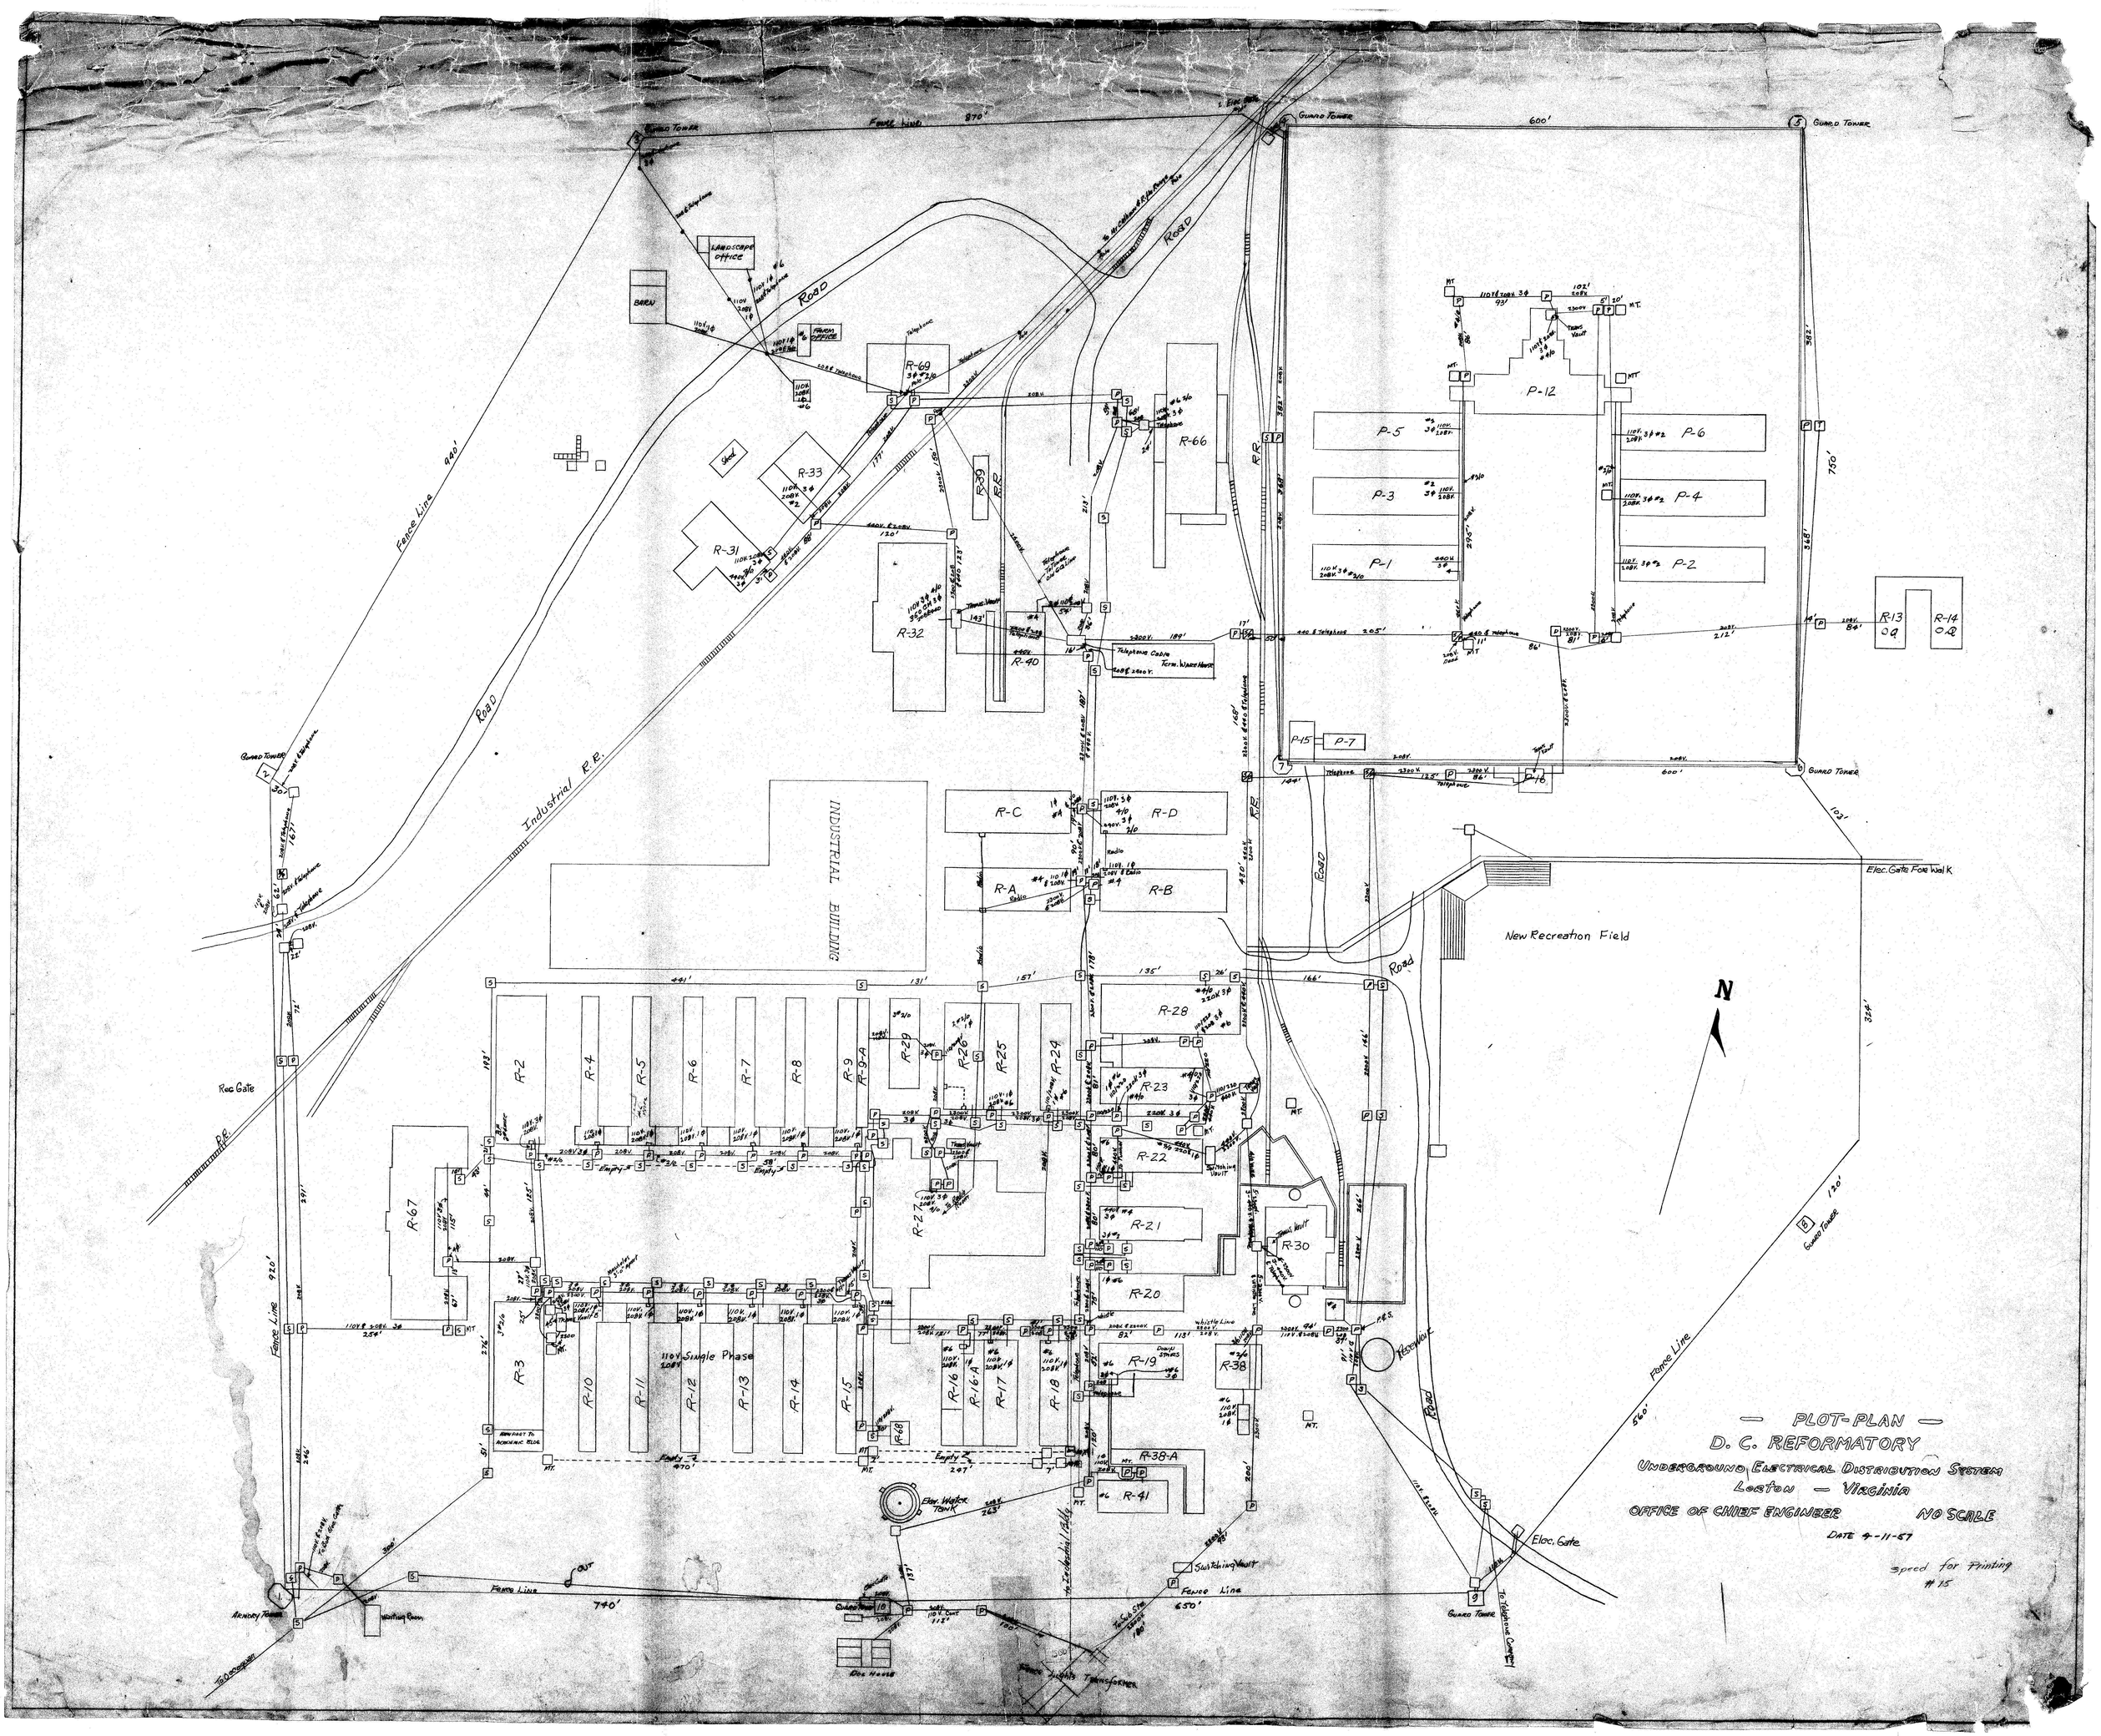

PLOT-PLAN
D. C. REFORMATORY
UNDERGROUND ELECTRICAL DISTRIBUTION SYSTEM
LORTON — VIRGINIA
OFFICE OF CHIEF ENGINEER
NO SCALE
DATE 4-11-57
Speed for Printing
#15
INDUSTRIAL BUILDING
New Recreation Field
Industrial R.R.
Road
Fence Line
Guard Tower
Elec. Gate Fore Walk
Elec. Gate
Rec Gate
Elev. Water Tank
Switching Vault
Telephone Cable Term. Warehouse
110V Single Phase
Dog House
Fence Lights Transformer
Arnory Tower
Waiting Room
Reservoir
N