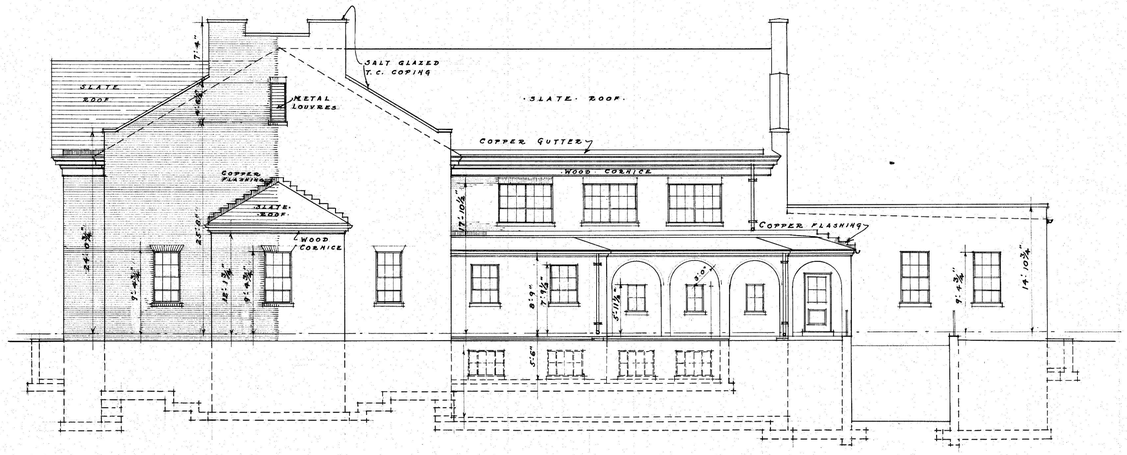

·SIDE·(EAST)·ELEVATION·

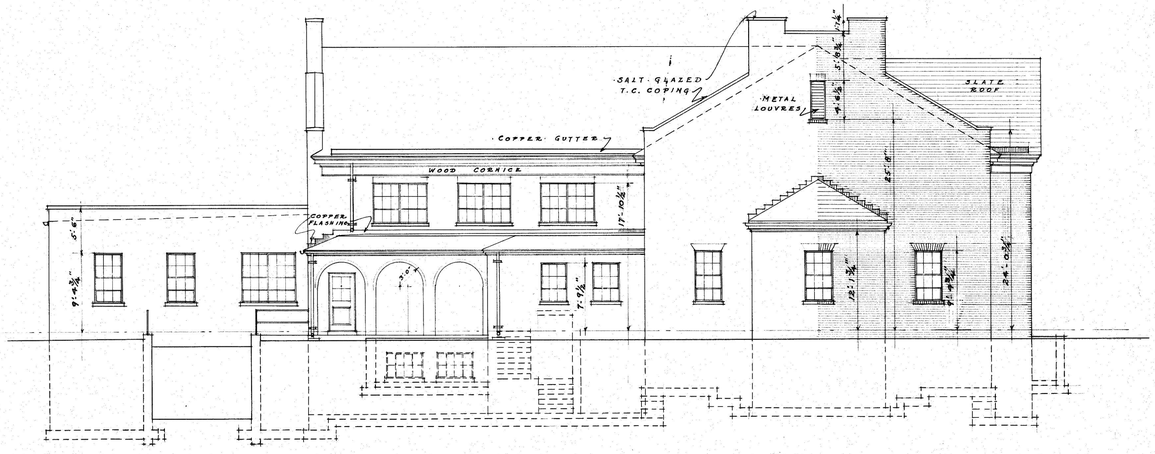

·SIDE·(WEST)·ELEVATION·

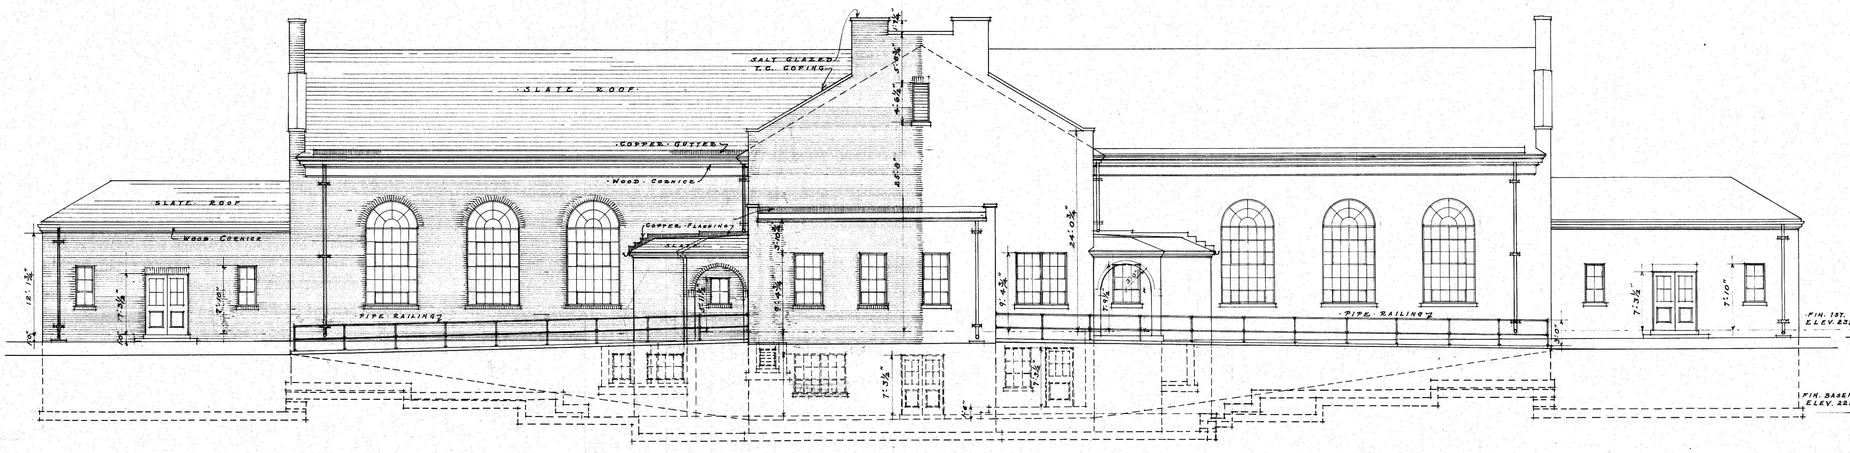

·REAR·(NORTH)·ELEVATION·

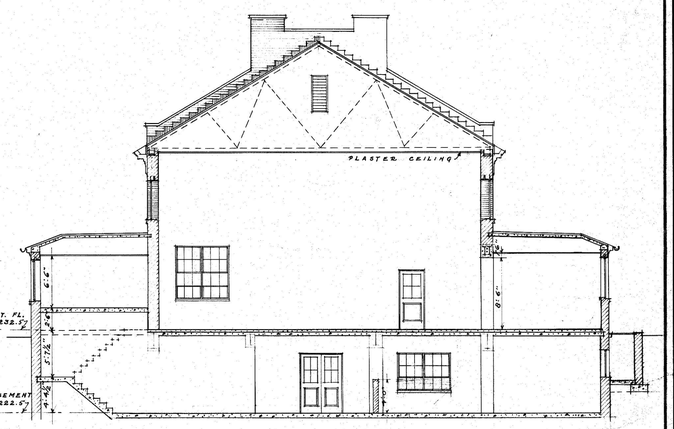

·SECTION·A-A·

·SCALE·1/8"=1'-0"·

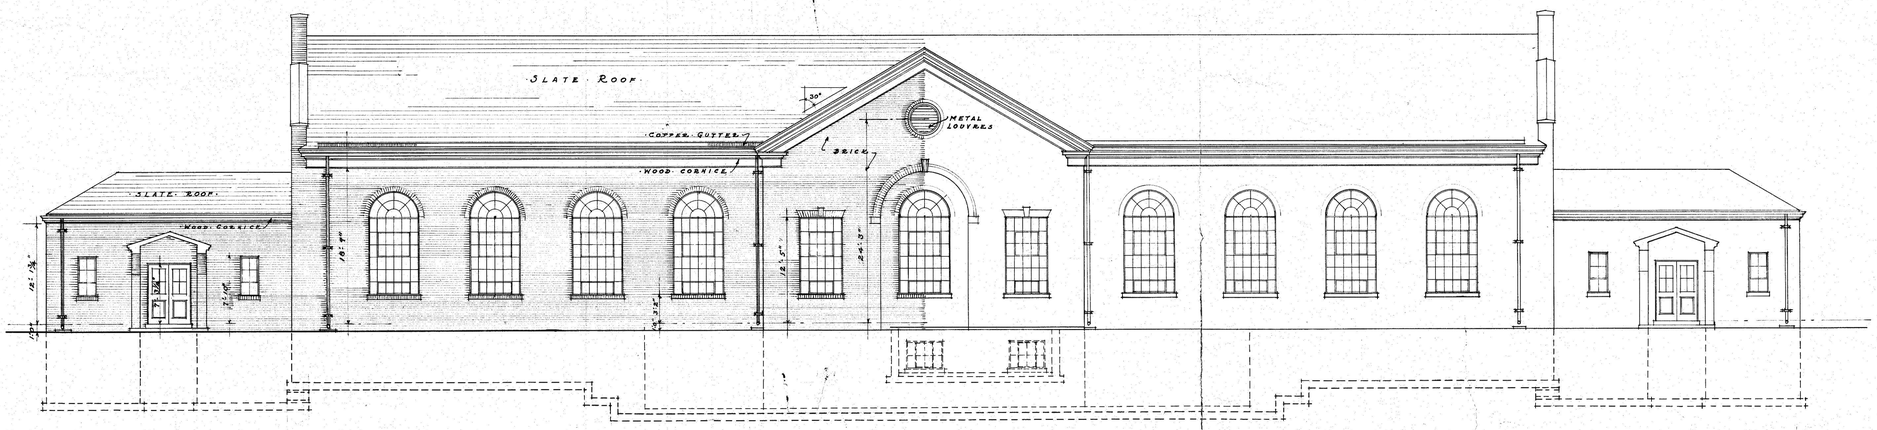

·FRONT·(SOUTH)·ELEVATION·

·SCALE·1/8"=1'-0"·

APPROVED BY THE COMMISSIONERS OF THE DISTRICT OF COLUMBIA SITTING AS A BOARD

SECRETARY.

REVISIONS	WORK RECORD	BUILDING ·MESS·HALL·WALLED·GROUP·		FILE NO.
	DRAWN BY F.L.S.	LOCATION ·D.C.·PENAL·INSTITUTIONS··LORTON·VA·		
	TRACED BY F.L.S.	OFFICE OF MUNICIPAL ARCHITECT—WASHINGTON, D. C.		DRWG. NO.
	CHECKED BY	CHIEF OF ARCHITECTURAL DIVISION	DATE	A
	DATE	CHIEF OF STRUCTURAL DIVISION	DATE	
	SHEET	CHIEF OF MECHANICAL DIVISION	DATE	
		MUNICIPAL ARCHITECT	DATE	3