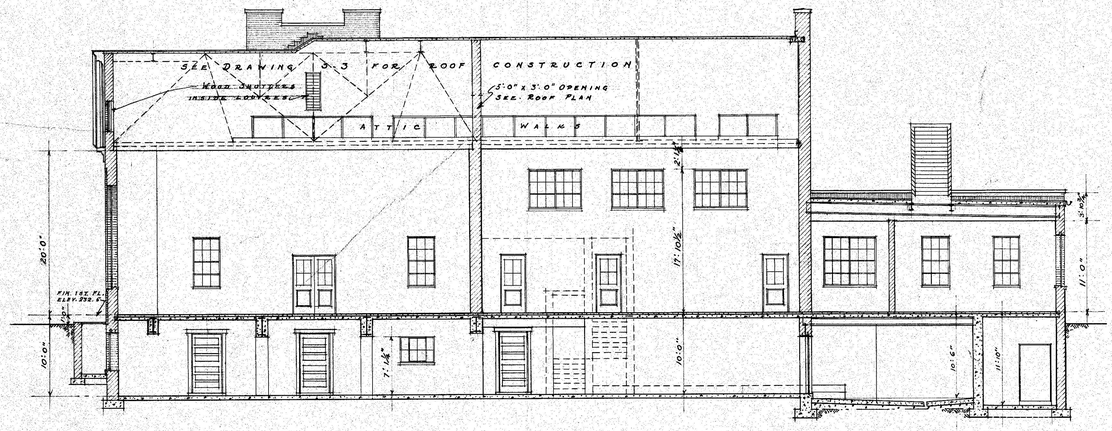

·SECTION · B-B·
·SCALE · 1/8" = 1'-0"·

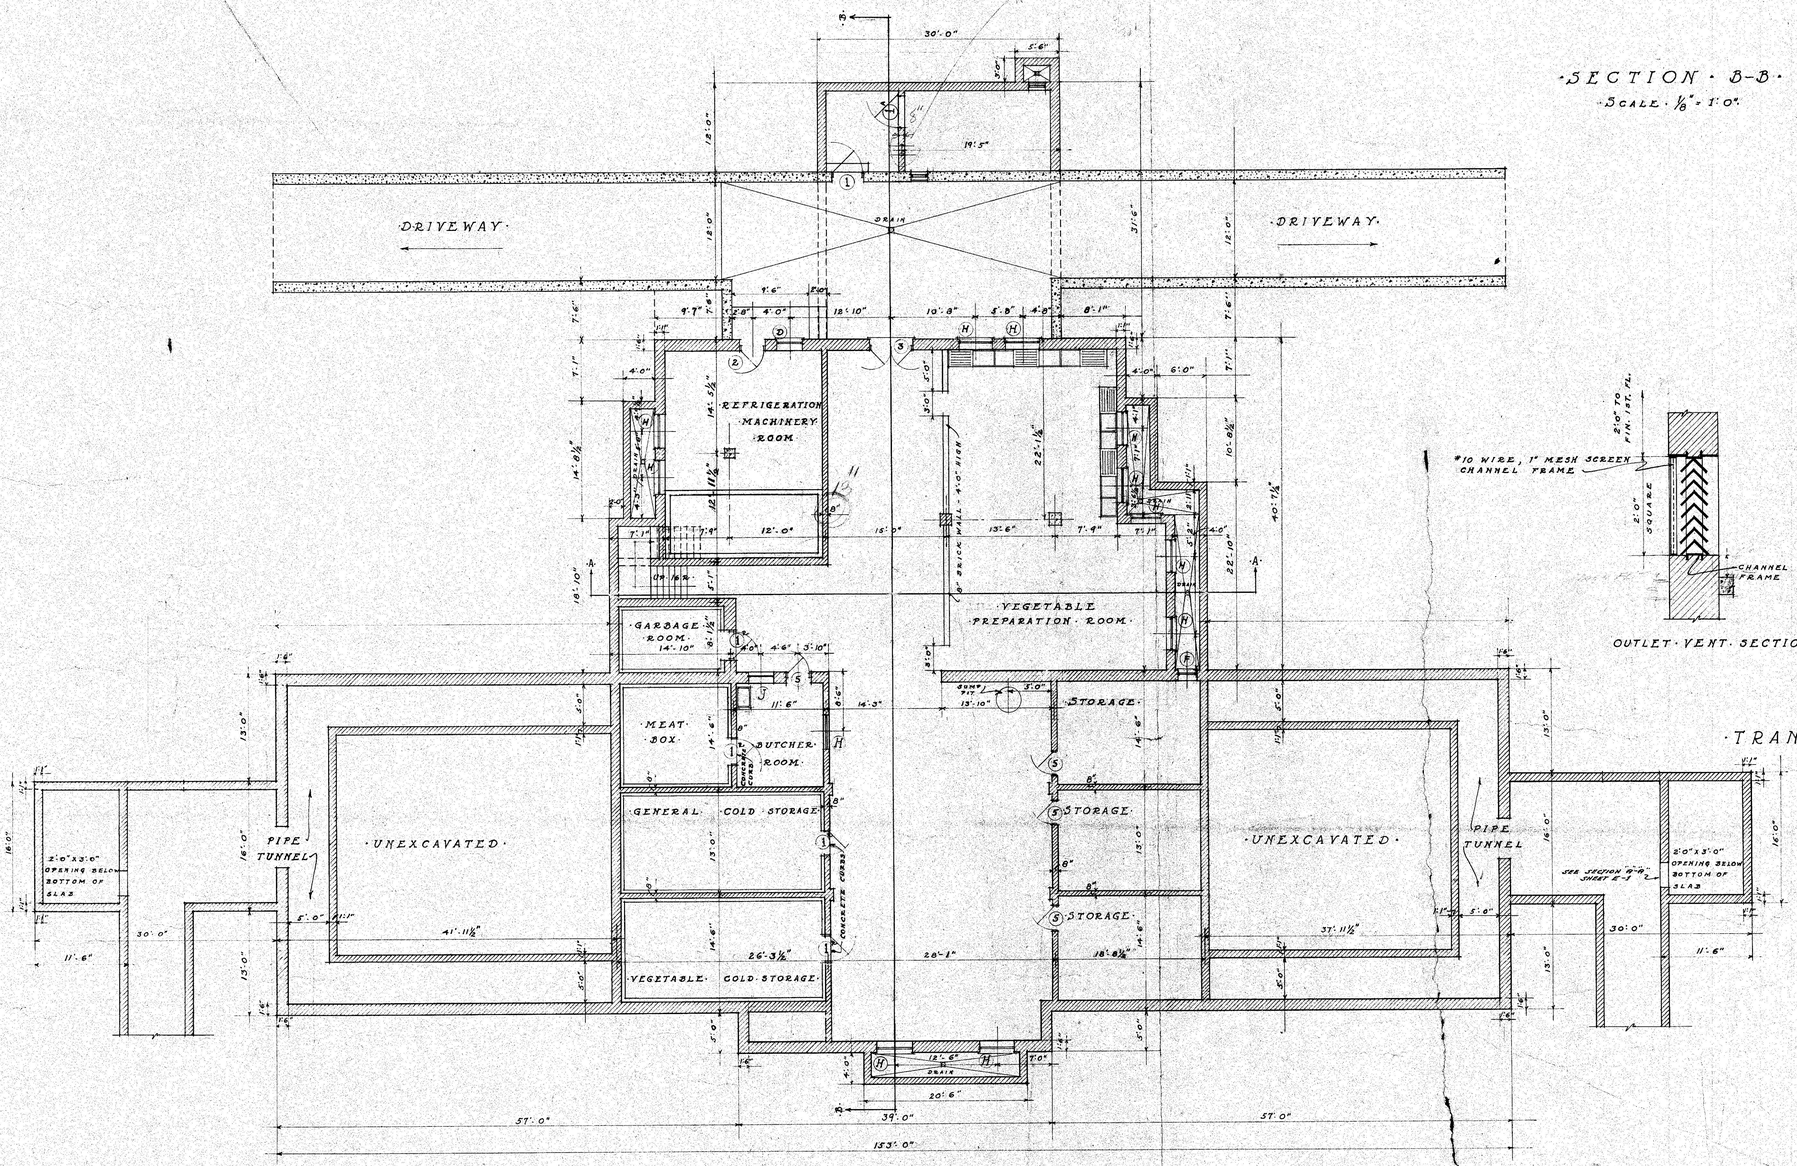

·BASEMENT · FLOOR · PLAN·
·SCALE · 1/8" = 1'-0"·

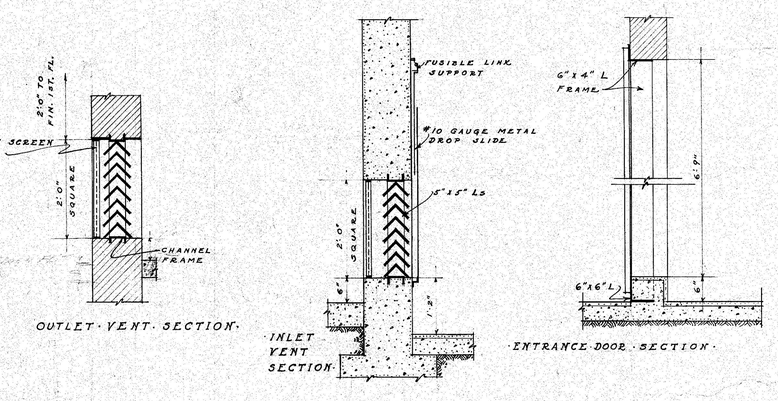

OUTLET · VENT · SECTION·
INLET VENT SECTION·
ENTRANCE DOOR · SECTION·

·TRANSFORMER · ROOM · DETAILS·
·SCALE · 3/4" = 1'-0"·

APPROVED BY THE COMMISSIONERS OF THE DISTRICT OF COLUMBIA SITTING AS A BOARD SECRETARY	REVISIONS	WORK RECORD DRAWN BY F.L.S. TRACED BY F.L.S. CHECKED BY DATE SHEET	BUILDING · MESS · HALL · · WALLED · GROUP · LOCATION · D · C · PENAL · INSTITUTIONS · LORTON · VA OFFICE OF MUNICIPAL ARCHITECT—WASHINGTON, D. C. CHIEF OF ARCHITECTURAL DIVISION M A Coe DATE 7-17-36 CHIEF OF STRUCTURAL DIVISION H H Marsh DATE CHIEF OF MECHANICAL DIVISION C A Bennett DATE 7-17-36 MUNICIPAL ARCHITECT Nathan C. Myth DATE 7-17-36	FILE NO. DRWG. NO. A 1