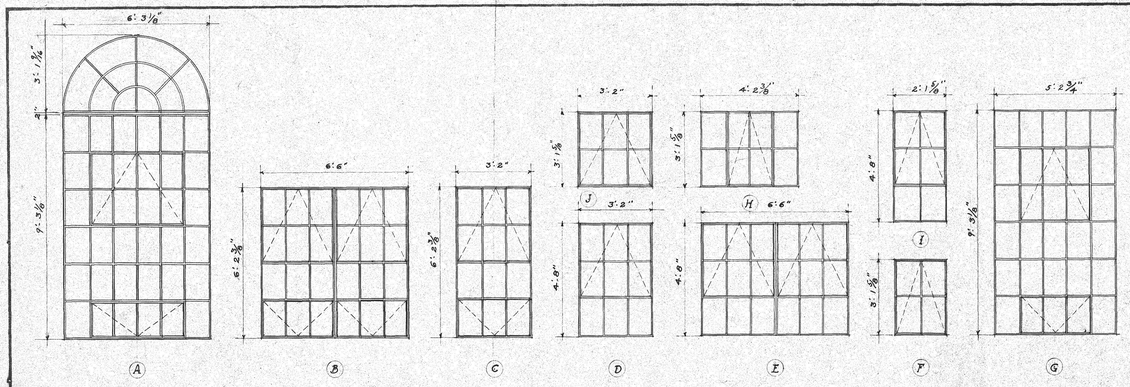

·WINDOW · SCHEDULE·

·SCALE · 3/8" · 1'-0"·

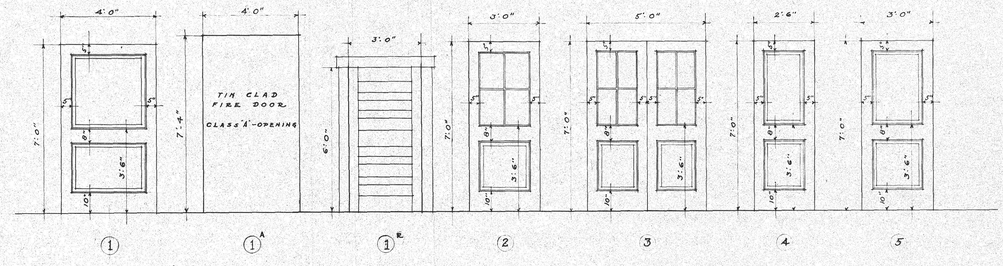

·DOOR · SCHEDULE·

·SCALE · 3/8" · 1'-0"·

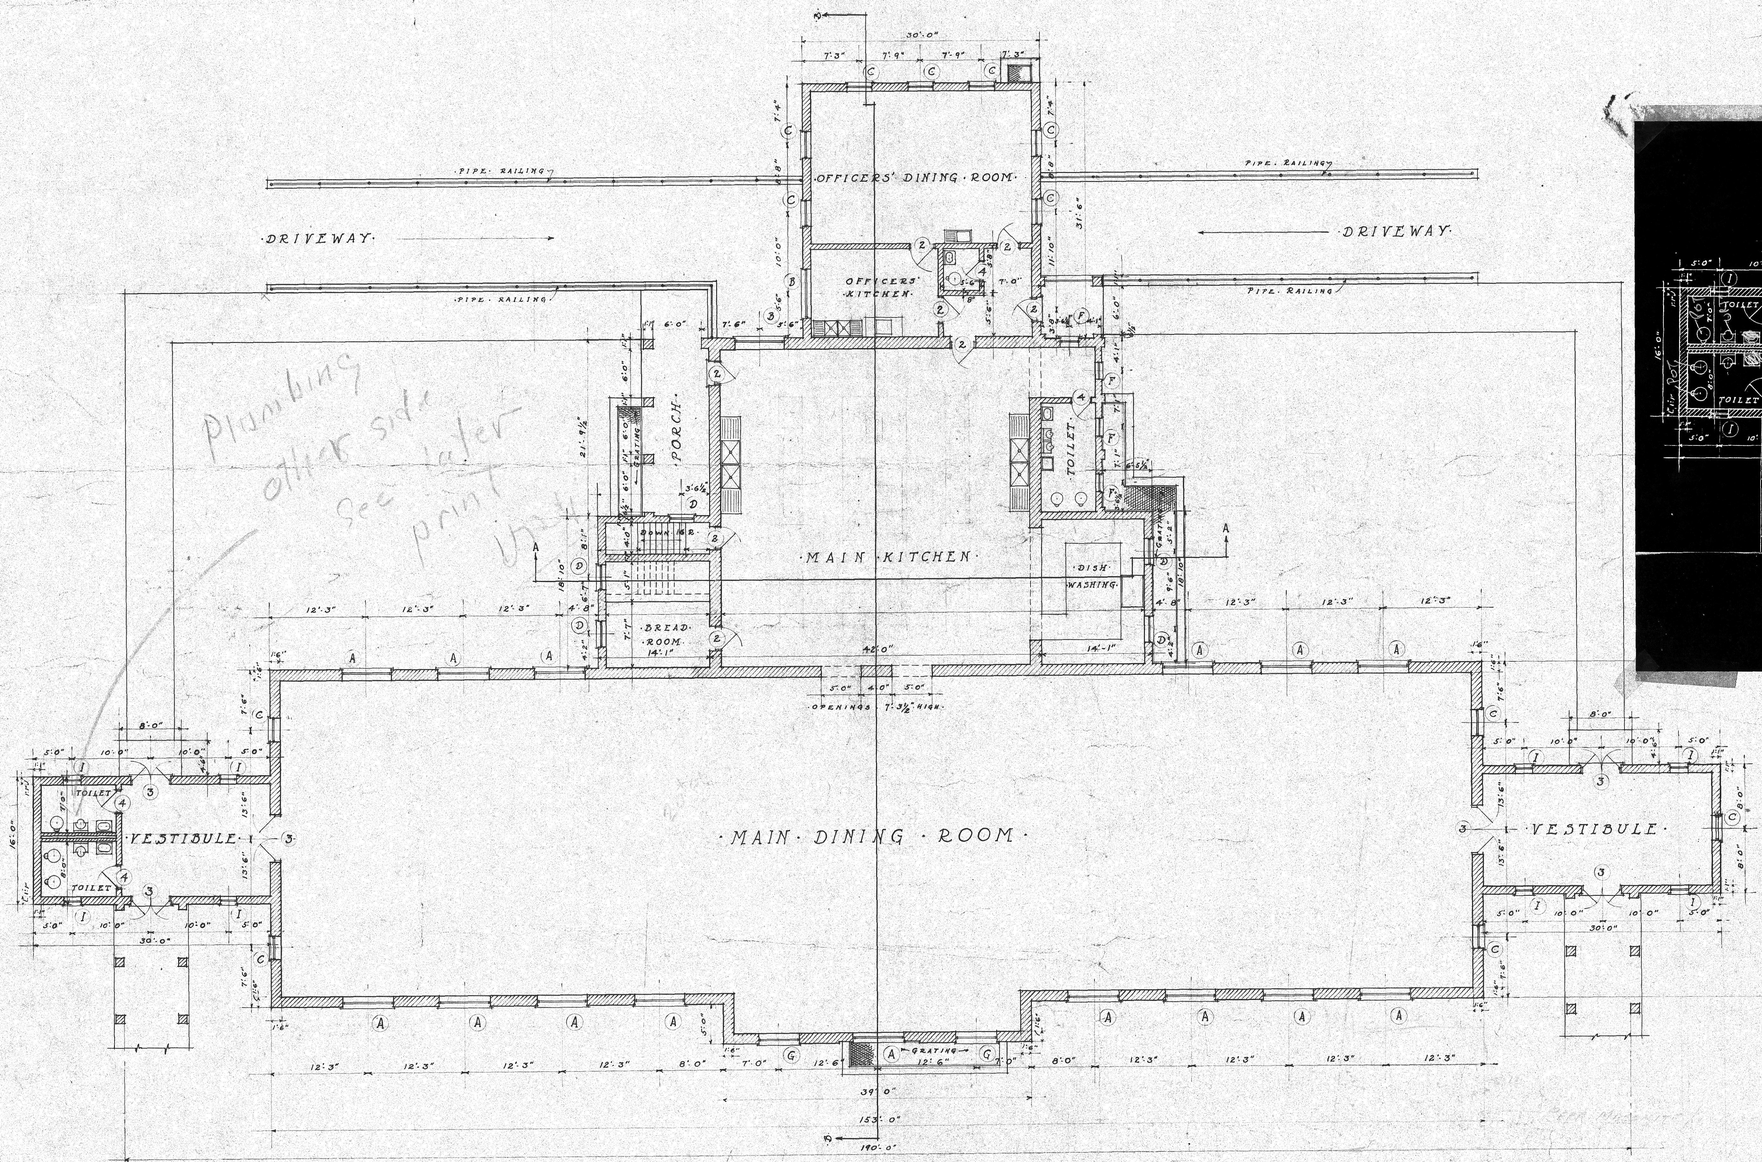

·FIRST · FLOOR · PLAN·

·SCALE · 1/8" · 1'-0"·

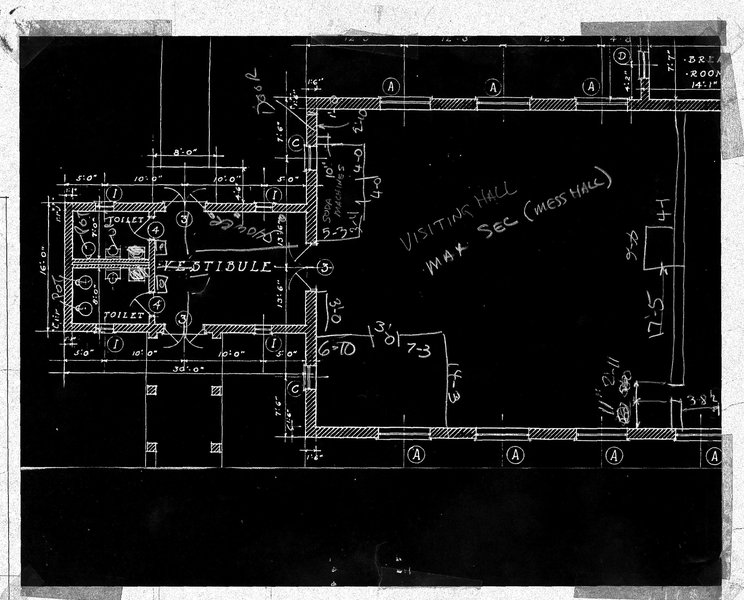

·PLAN — UPPER · PART · OF · KITCHEN·

·SCALE · 1/8" · 1'-0"·

APPROVED BY THE COMMISSIONERS OF THE DISTRICT OF COLUMBIA SITTING AS A BOARD

SECRETARY.

REVISIONS	WORK RECORD	BUILDING · MESS · HALL · · WALLED · GROUP ·	FILE NO.
	DRAWN BY F.L.S.	LOCATION · D. C. PENAL · INSTITUTIONS · LORTON · VA.	43-6
	TRACED BY F.L.S.	OFFICE OF MUNICIPAL ARCHITECT — WASHINGTON, D. C.	DRWG. NO.
	CHECKED BY	CHIEF OF ARCHITECTURAL DIVISION	DATE 7-17-36
	DATE 7-17-36	CHIEF OF STRUCTURAL DIVISION	DATE 7-24-36
	SHEET	CHIEF OF MECHANICAL DIVISION	DATE 7-17-36
		MUNICIPAL ARCHITECT	DATE 7-17-36

A 2