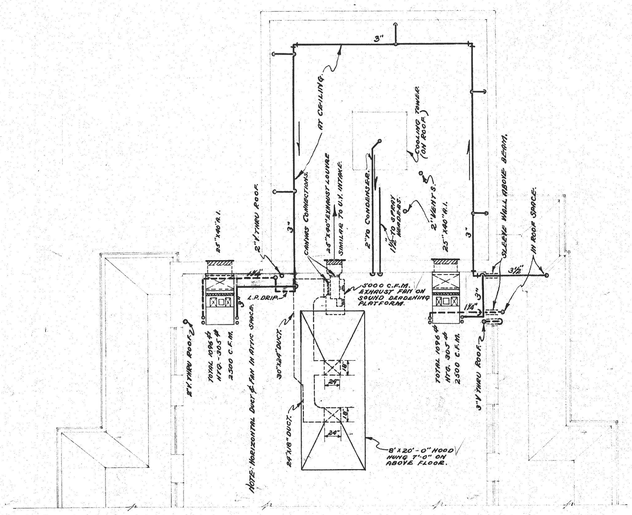

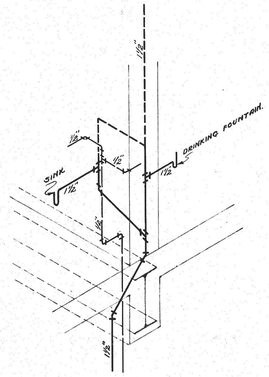

SECTION - "A-A"
ICEWATER & WASTE LINES TO SINK & DRINK. FOUNT.

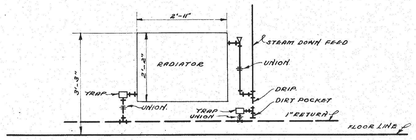

TYPICAL CONNECTION FOR DOWN FEED RADIATORS IN OFFICERS DINING ROOM AND KITCHEN.
SCALE 1/2"=1'-0"

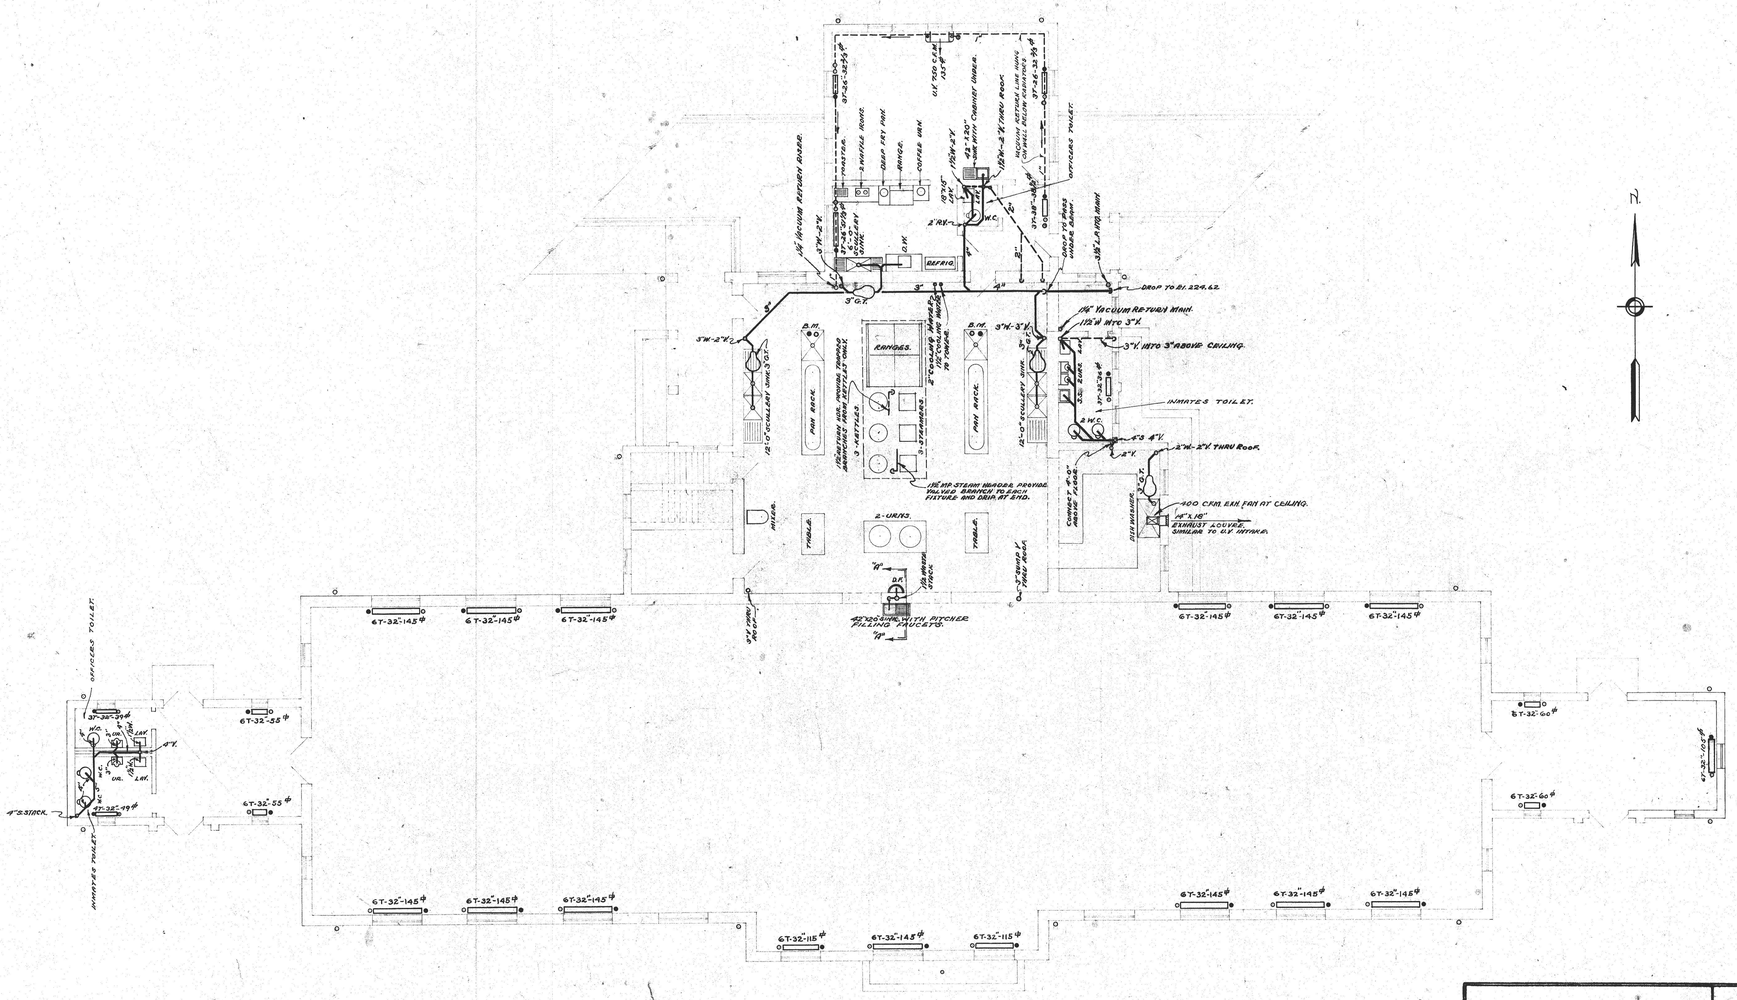

FIRST FLOOR PLAN
SCALE 1/8"=1'-0"

APPROVED BY THE COMMISSIONERS OF THE DISTRICT OF COLUMBIA SITTING AS A BOARD

SECRETARY.

REVISIONS	WORK RECORD	BUILDING • MESS • HALL • WALLED • GROUP •	FILE NO.
Revised 10/20/36	DRAWN BY U.R.S. D.H.C.	LOCATION • D.C. PENAL • INSTITUTIONS • LORTON, VA.	
Revised 9/21/38	TRACED BY R.P. ROCK.		
	CHECKED BY C.A.S.	OFFICE OF MUNICIPAL ARCHITECT – WASHINGTON, D. C.	DRWG. NO.
	DATE 7-17-36	CHIEF OF ARCHITECTURAL DIVISION	DATE 7-17-36
	SHEET	CHIEF OF STRUCTURAL DIVISION	DATE 7-17-36
		CHIEF OF MECHANICAL DIVISION	DATE 7-17-36
		MUNICIPAL ARCHITECT	DATE 7-17-36

M 2