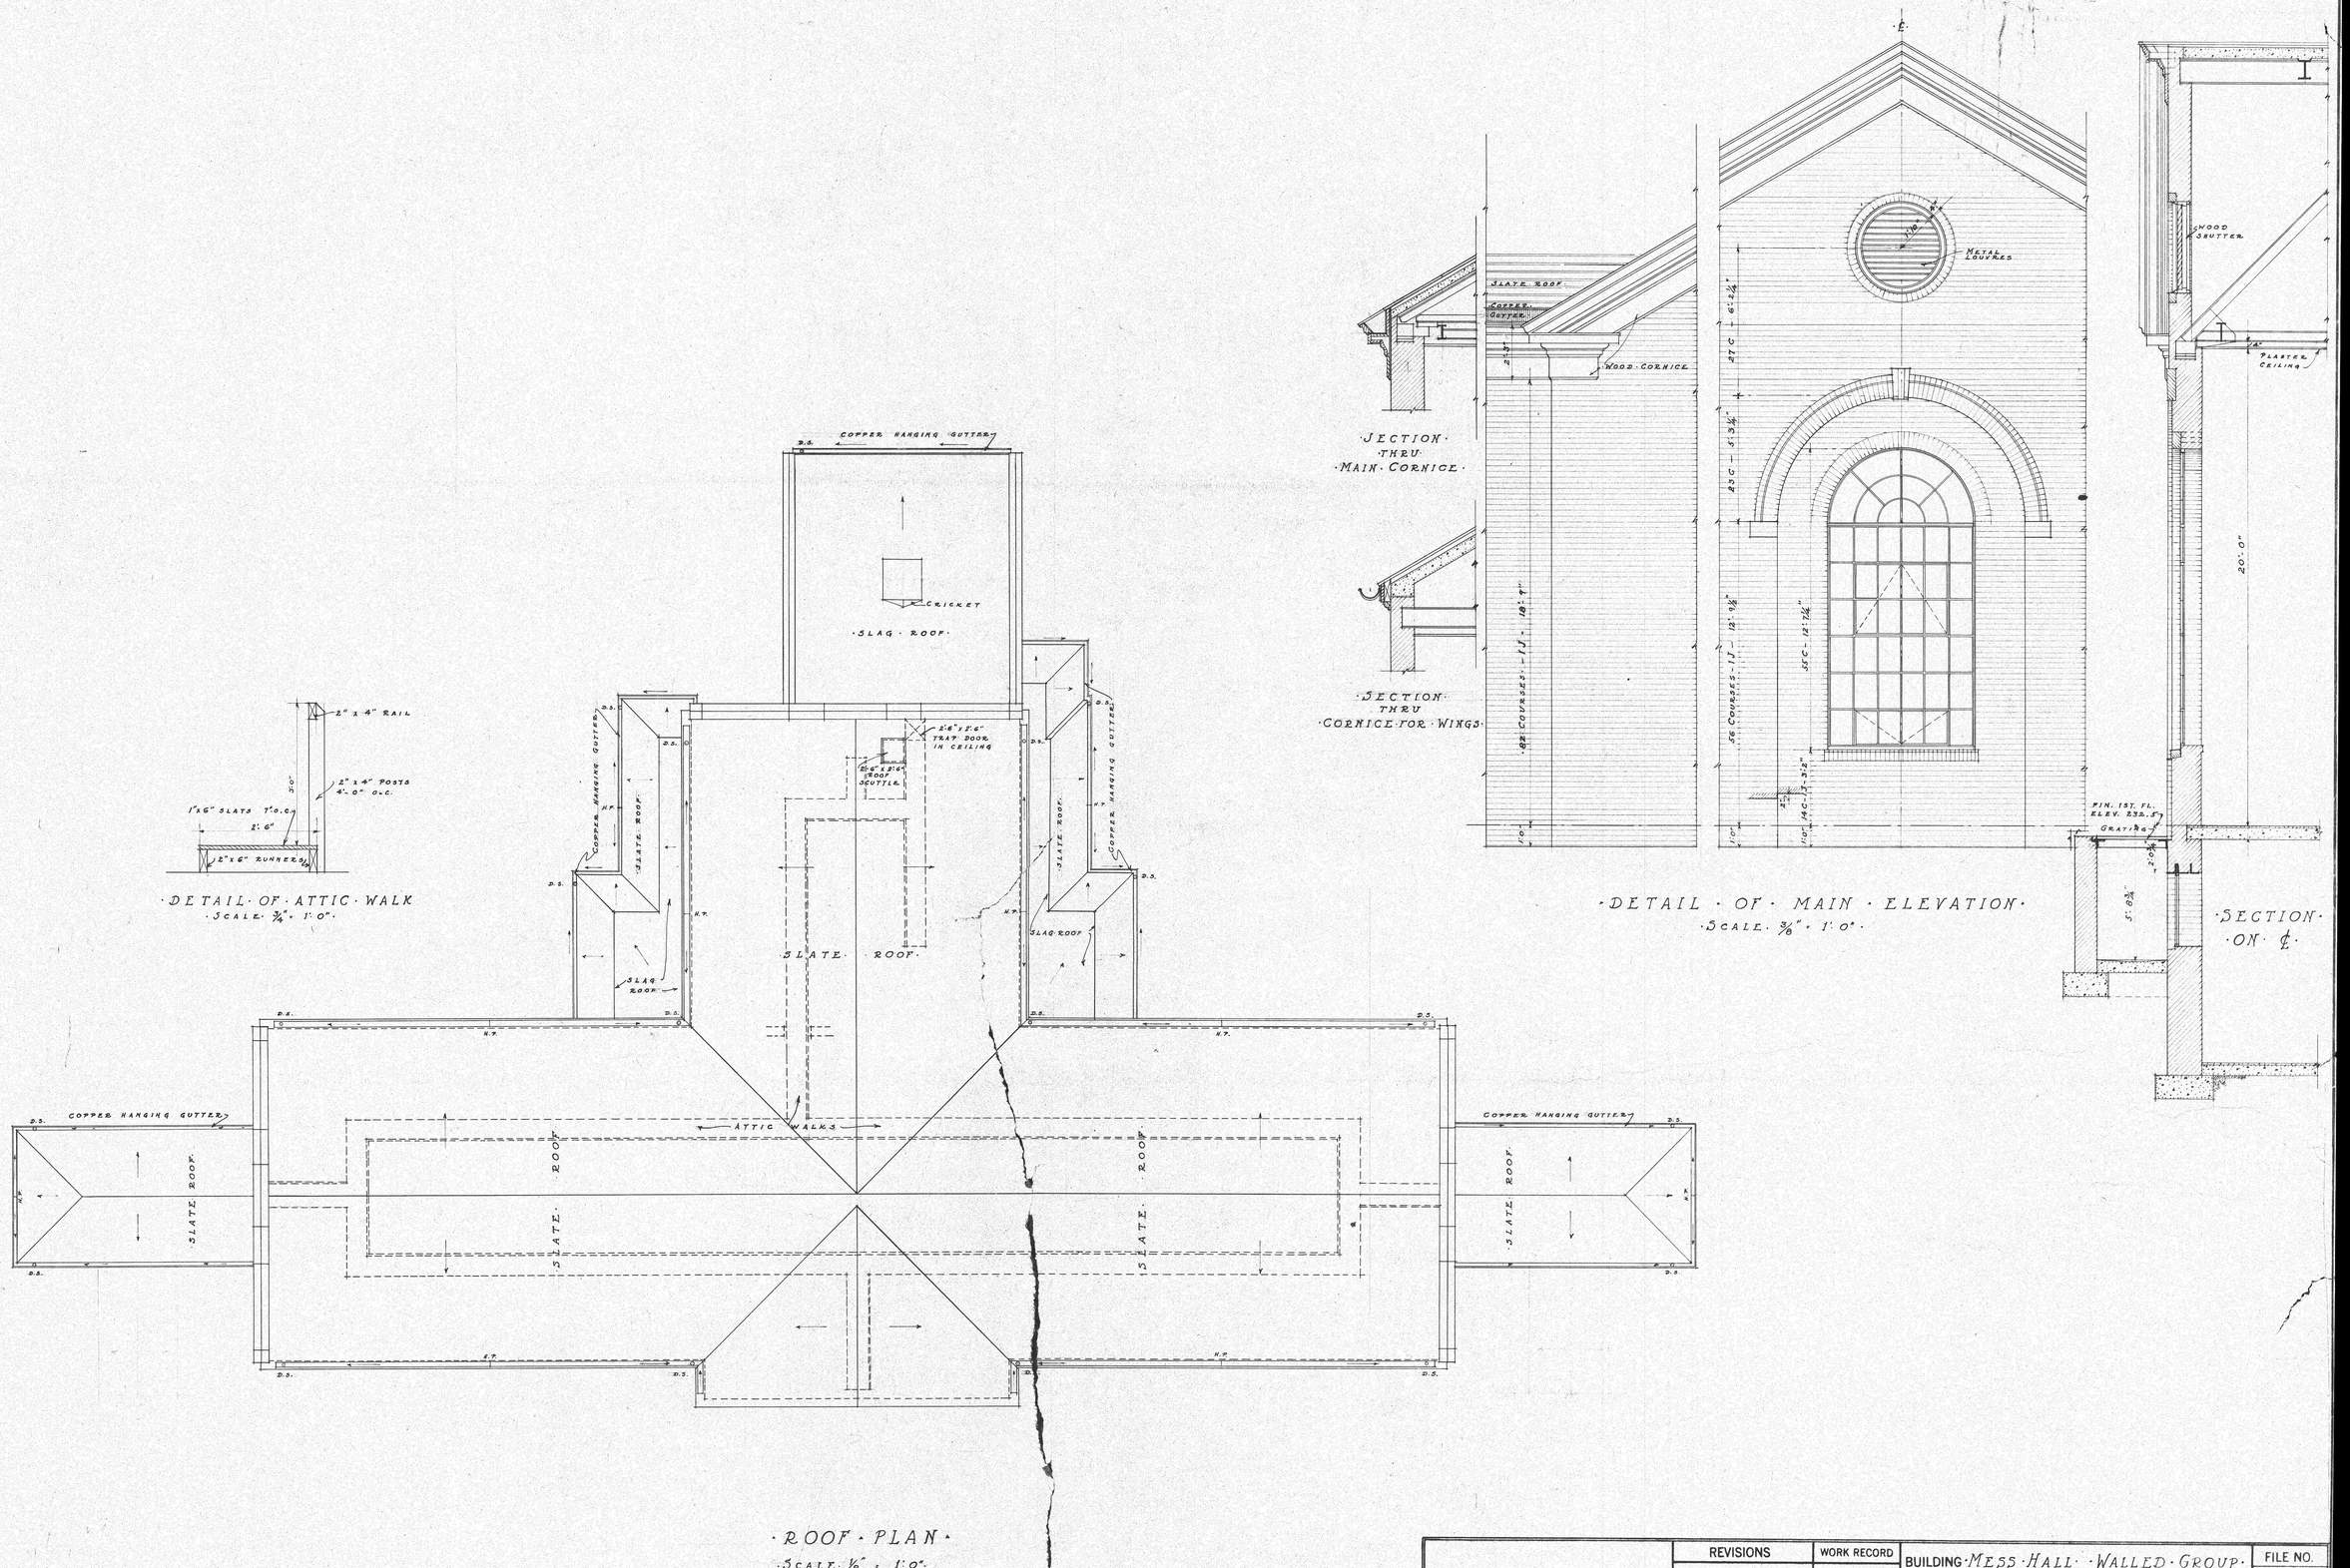

DETAIL OF ATTIC WALK
SCALE 3/4" = 1'-0"

ROOF PLAN
SCALE 1/8" = 1'-0"

SECTION THRU MAIN CORNICE

SECTION THRU CORNICE FOR WINGS

DETAIL OF MAIN ELEVATION
SCALE 3/8" = 1'-0"

SECTION ON ℄

APPROVED BY THE COMMISSIONERS OF THE DISTRICT OF COLUMBIA SITTING AS A BOARD SECRETARY.	REVISIONS	WORK RECORD DRAWN BY F.L.S. TRACED BY F.L.S. CHECKED BY DATE SHEET	BUILDING MESS HALL WALLED GROUP LOCATION D.C. PENAL INSTITUTIONS LORTON VA. OFFICE OF MUNICIPAL ARCHITECT—WASHINGTON, D. C. CHIEF OF ARCHITECTURAL DIVISION M A Coe DATE 7-17-36 CHIEF OF STRUCTURAL DIVISION H. H. Marsh DATE 7-24-36 CHIEF OF MECHANICAL DIVISION C. A. Bennett MUNICIPAL ARCHITECT Nathan C. Myth	FILE NO. DRWG. NO. A