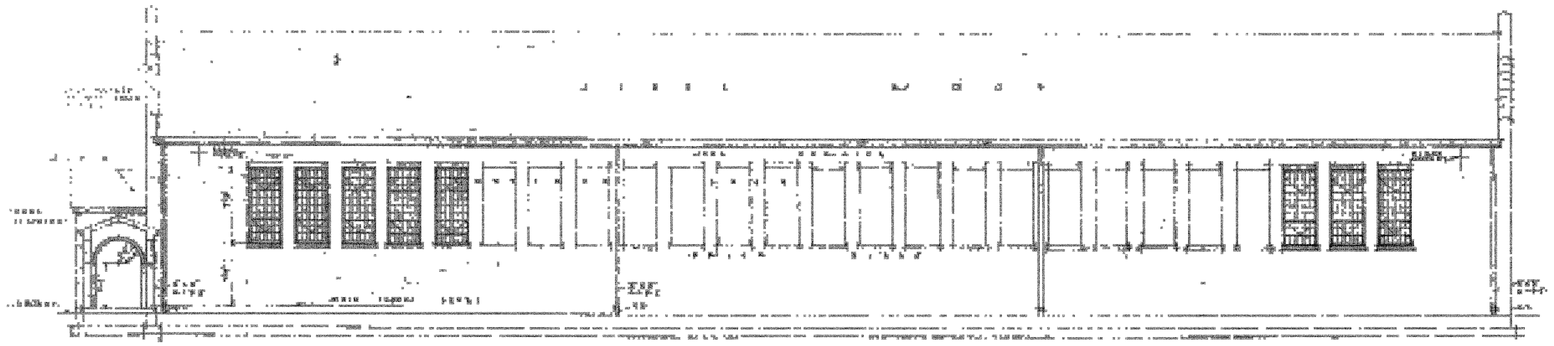

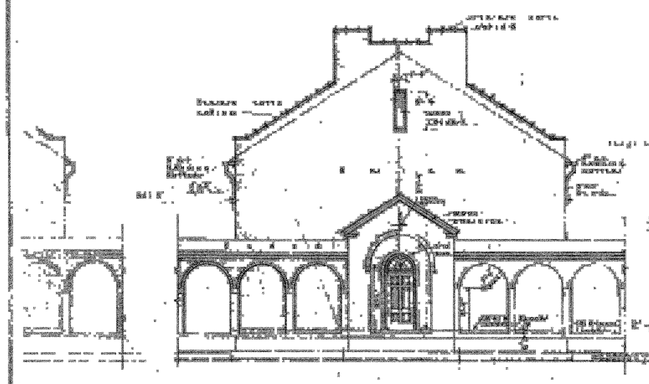

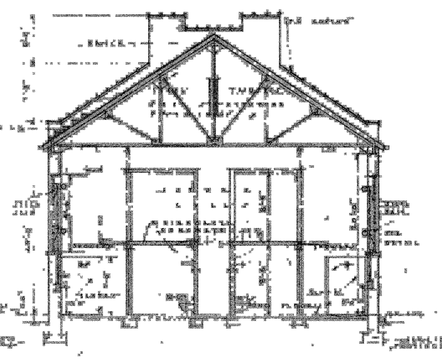

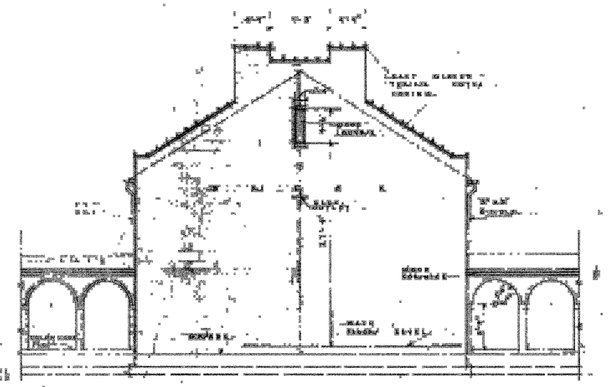

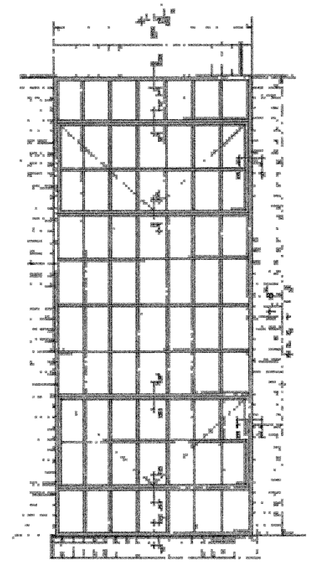

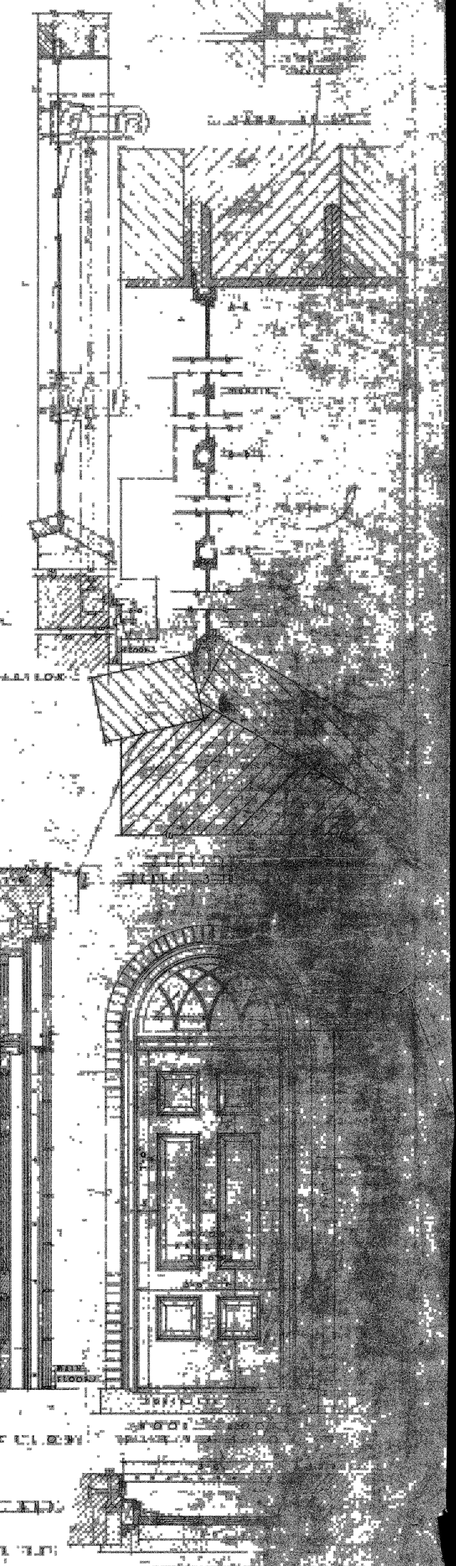

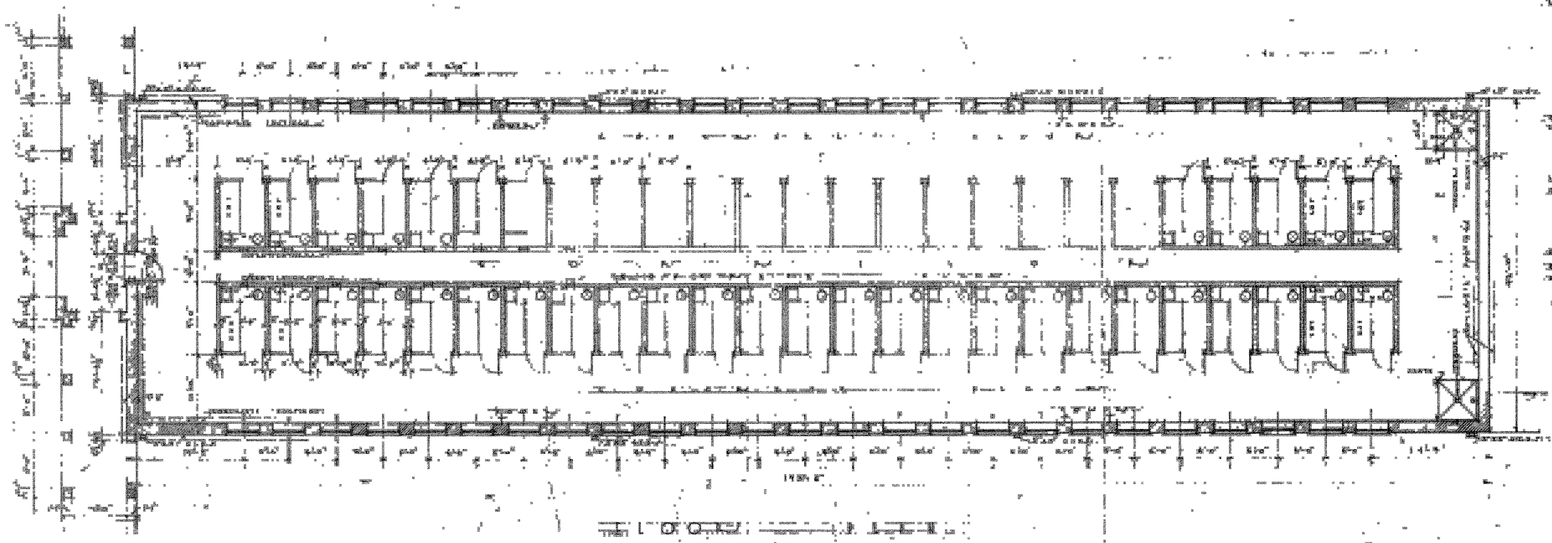

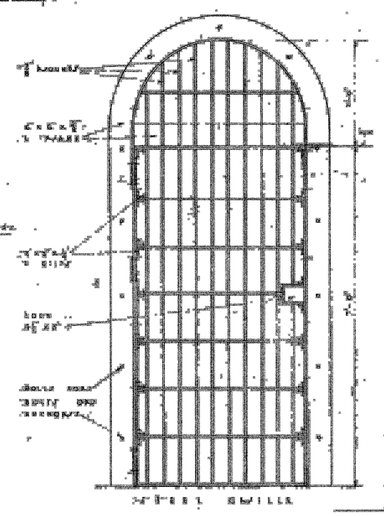

REVISIONS	WORK RECORD	BUILDING
	DRAWN BY	LOCATION
	TRACED BY	OFFICE OF MUNICIPAL ARCHITECT
	DESIGNED BY	CHIEF OF ARCHITECTURAL DIVISION
	DATE	CHIEF OF STRUCTURAL DIVISION
	SHEET	CHIEF OF MECHANICAL DIVISION
		MUNICIPAL ARCHITECT