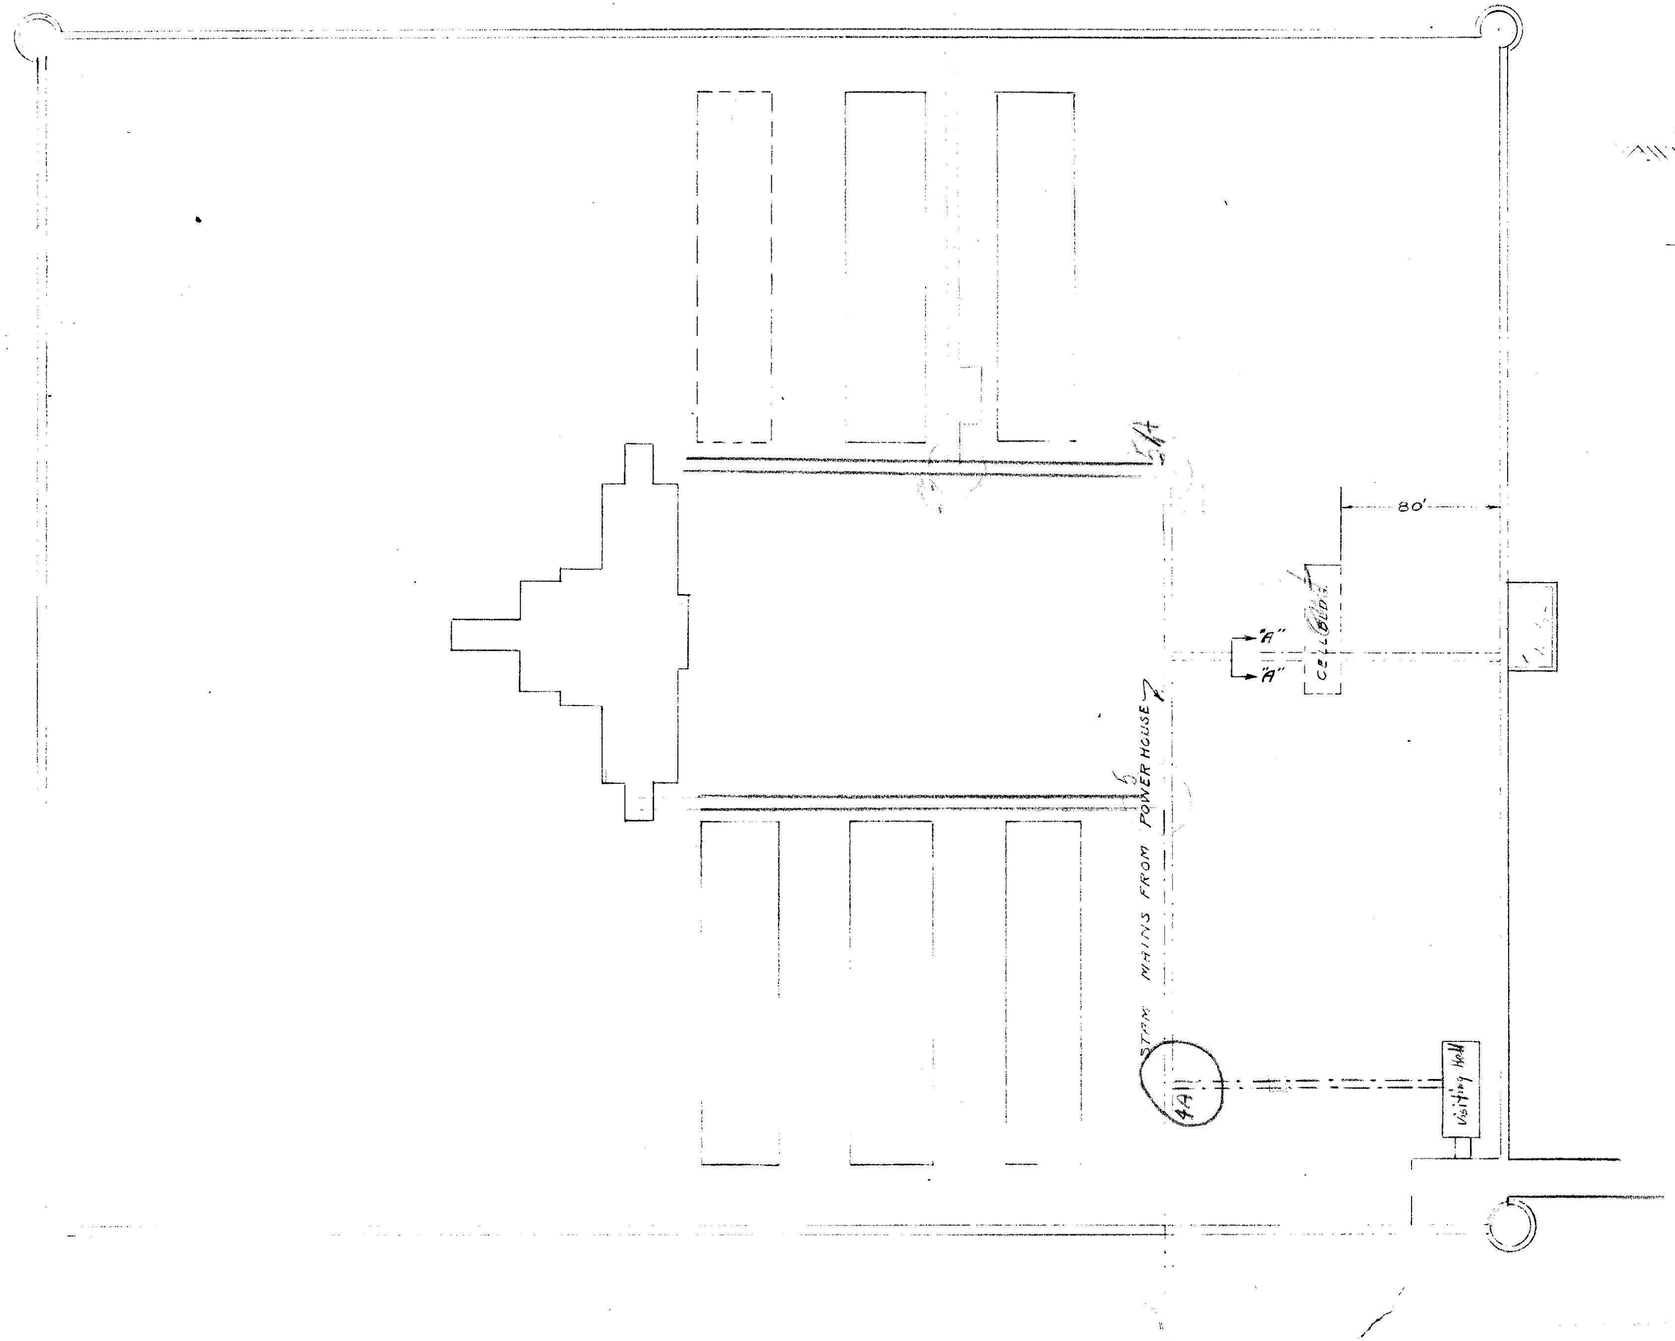

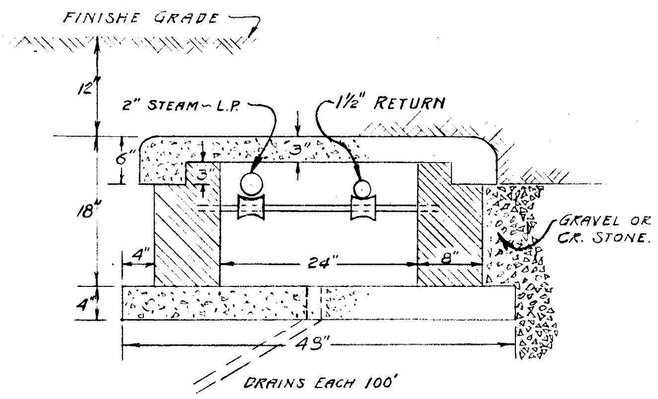

SECTION - "A-A"

STEAM TUNNEL LAYOUT
TO NEW CELL BUILDING
WALL GROUP.