D-7 P-218

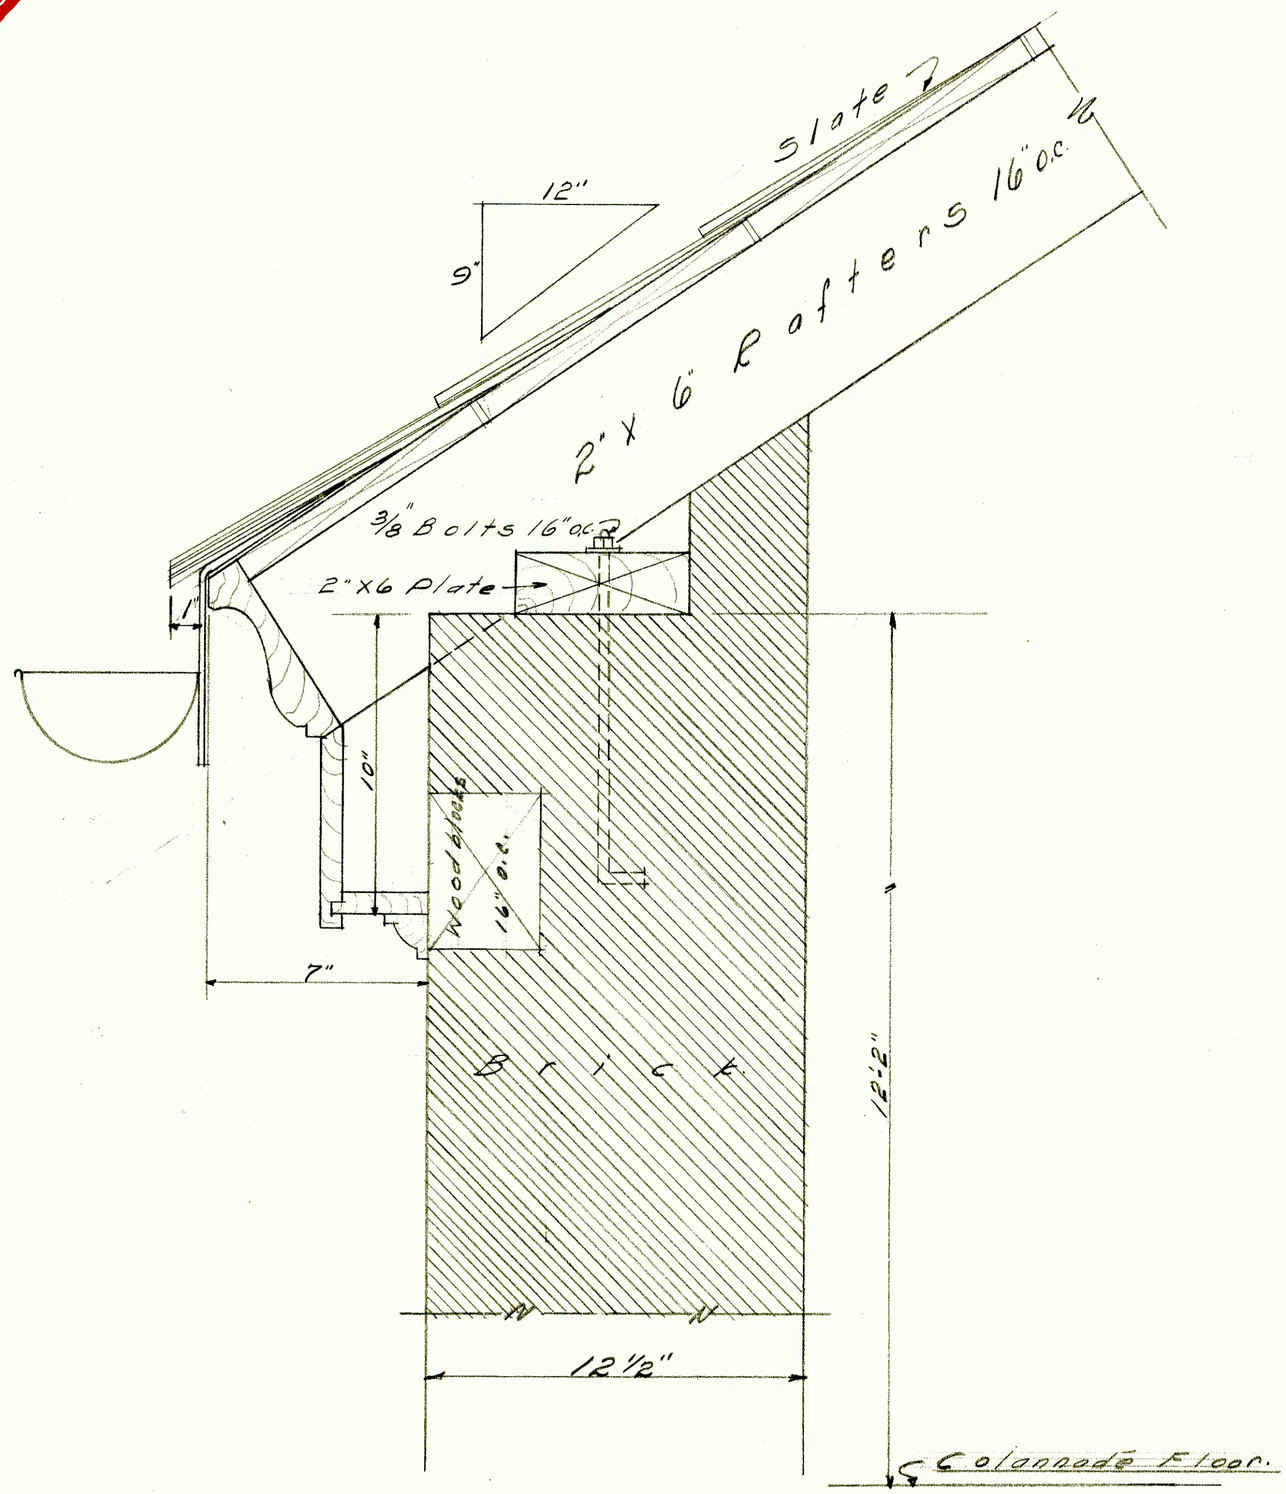

OFFICE OF CONST. ENGINEER D.C. PENAL INSTITUTIONS LORTON-VA.		
CORNICE DETAIL BUILDINGS: WALLED GROUP.		
Scale 3" = 1'-0".	Date 11-6-34.	
Drawn by Slack	Checked by Slack	Approved.

CEN 34-003

KKZ-60