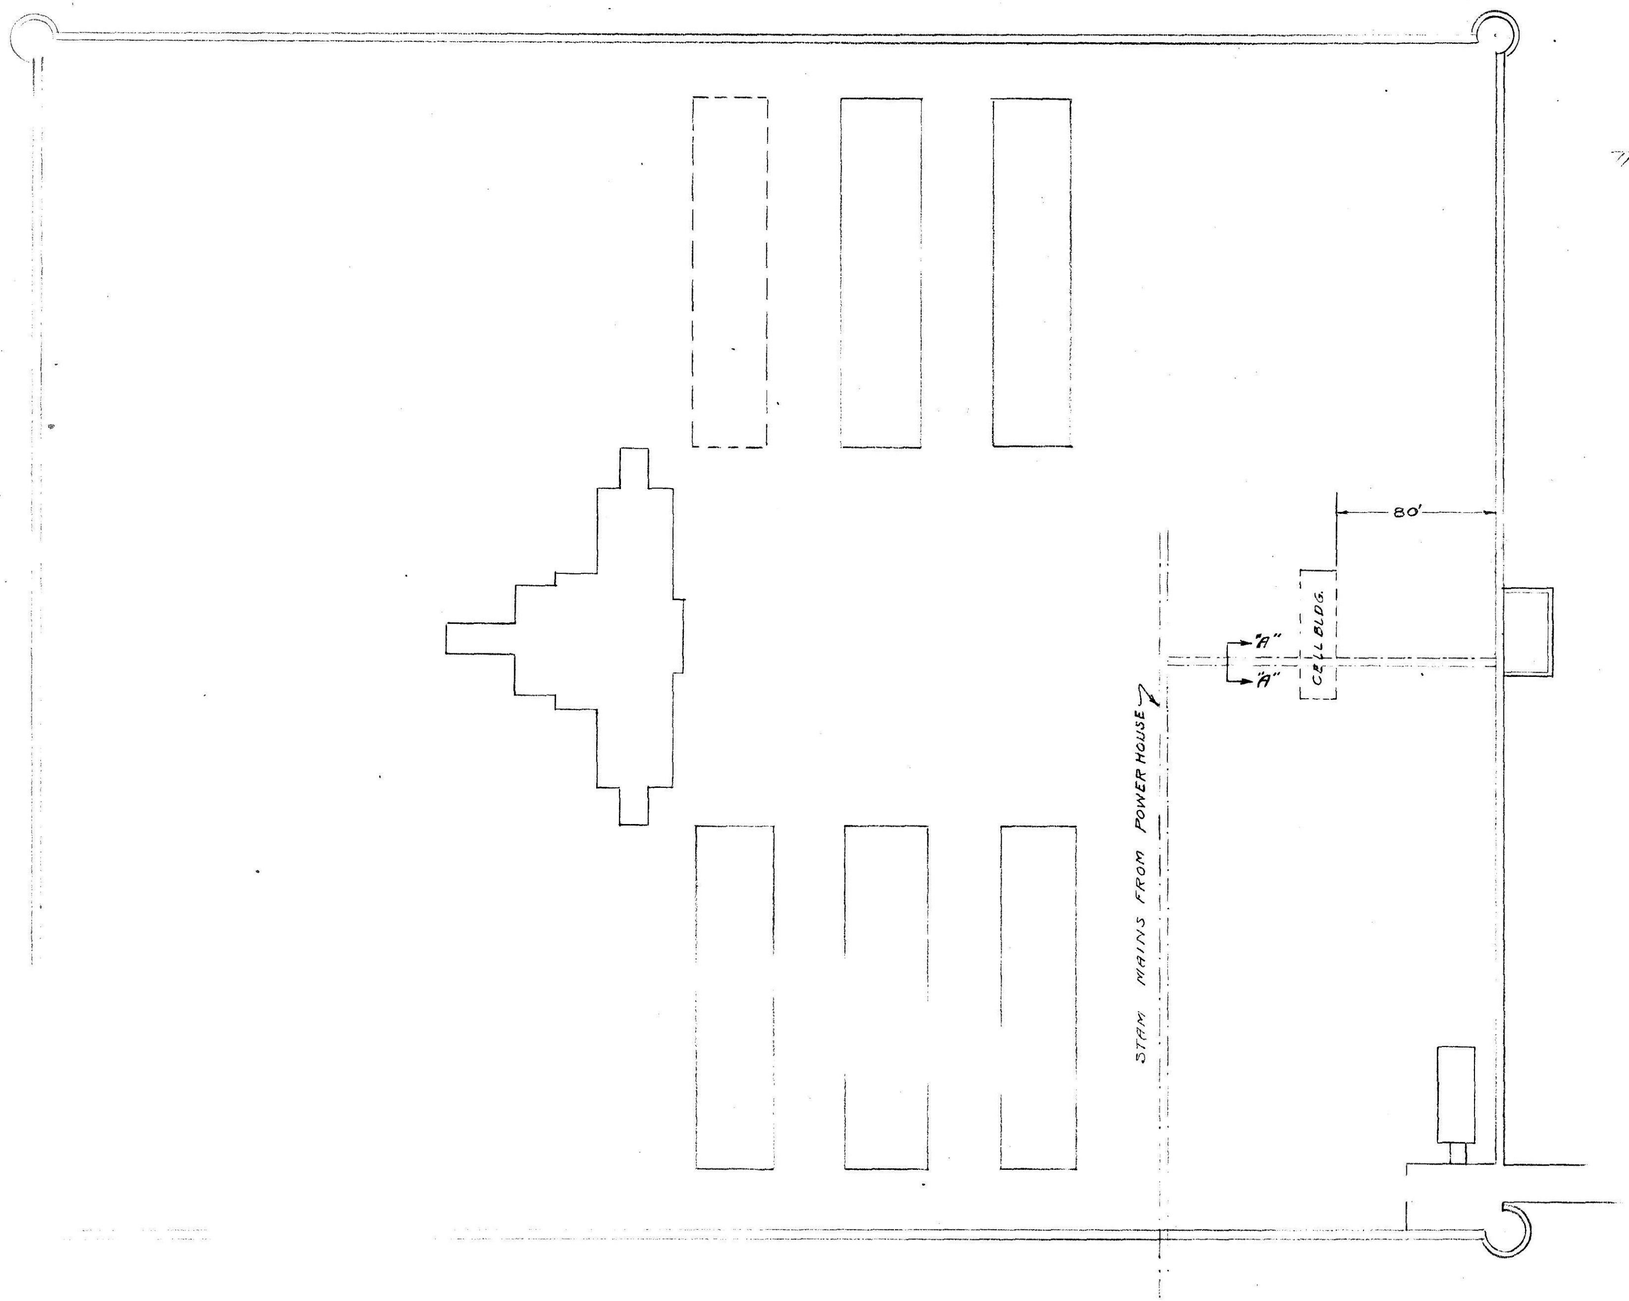


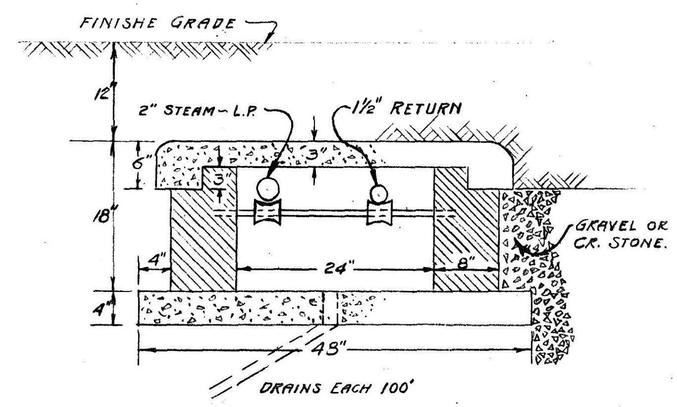


SECTION - "A-A"

STEAM TUNNEL LAYOUT TO NEW CELL BUILDING WALL GROUP.