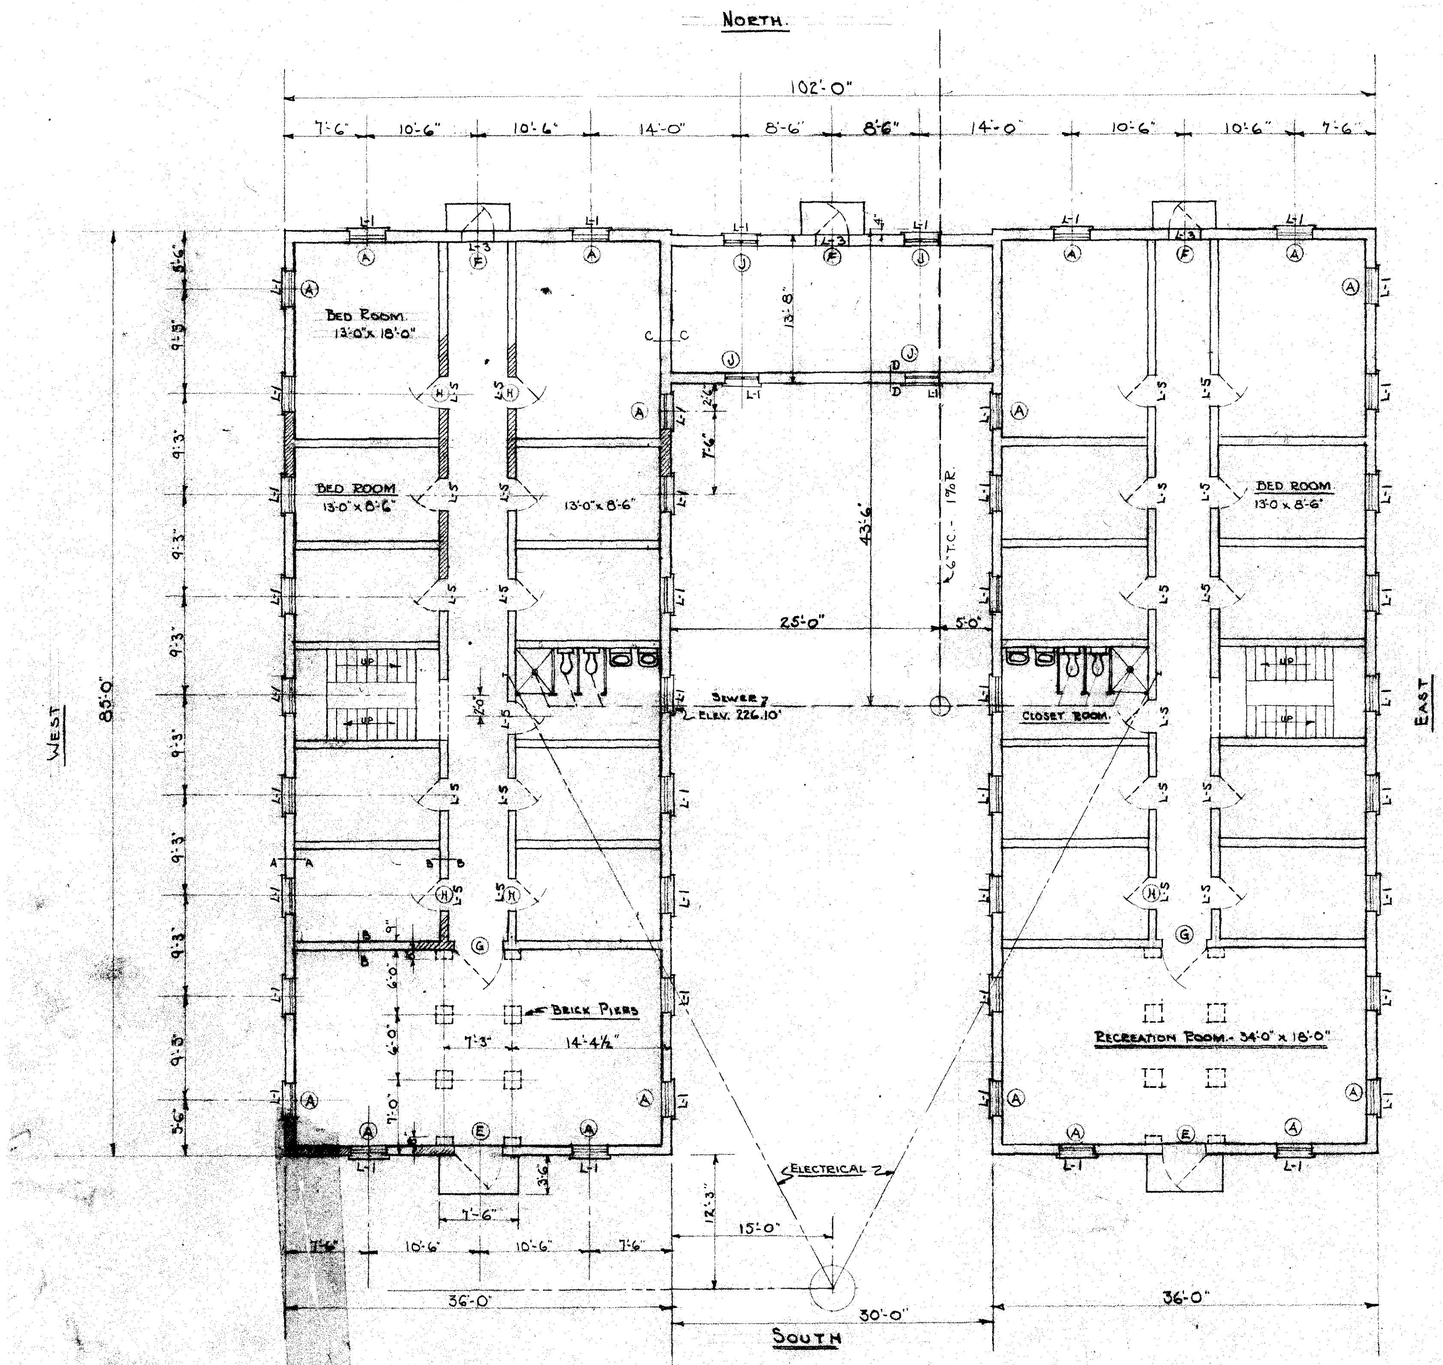

FIRST FLOOR PLAN.
SCALE 1/8" = 1'-0"

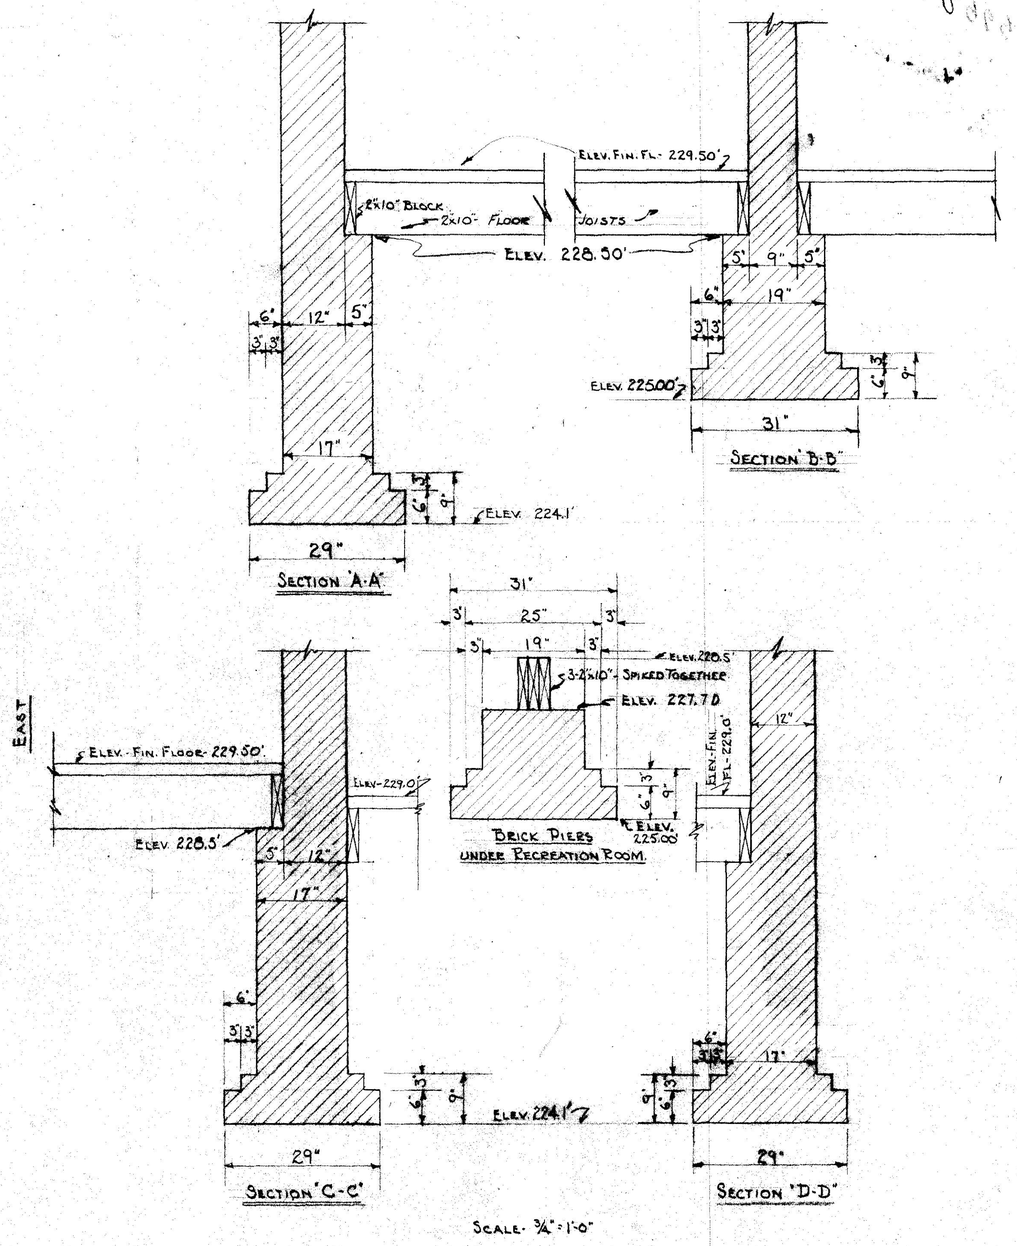

SCALE - 3/4" = 1'-0"

Revised. 2-5-34 (H)

D.C. REFORMATORY
LORTON, VA.

OFFICER'S QUARTERS
C.W.A.

DR. - N.F. HAMPTON. JAN. 18, 1934.
APP. BY. H.R. Hack. CONST. ENG.

CEN-34-008

MZ-8

Drawer #7