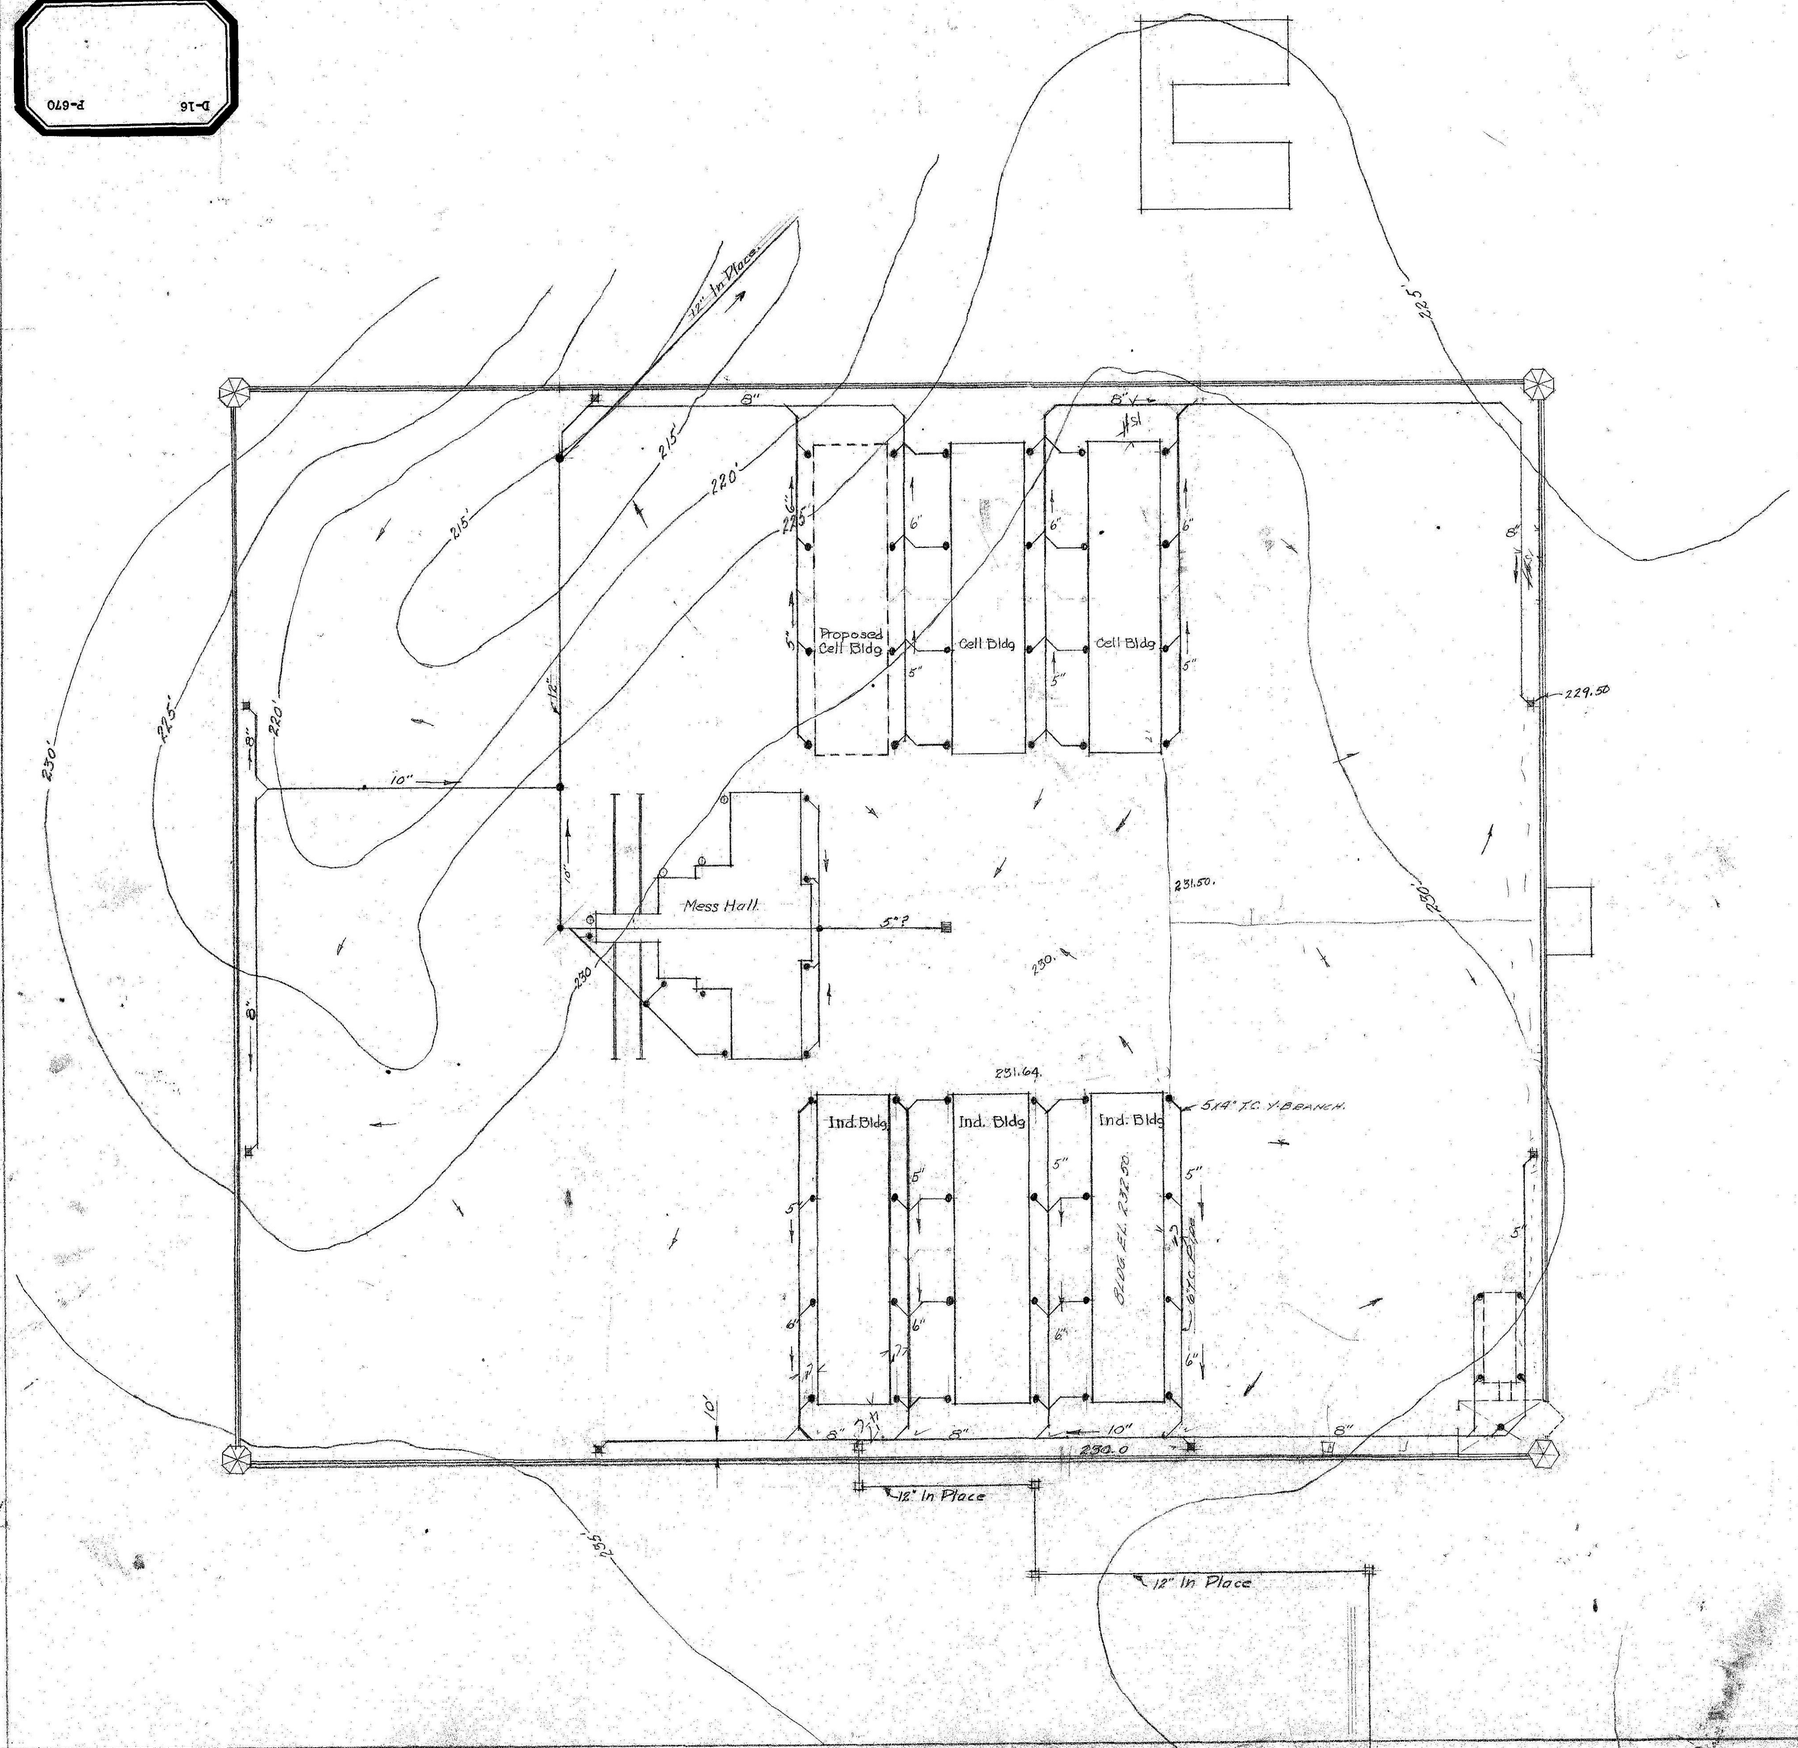

CONSTRUCTION ENGINEER OFFICE
D.C. PENAL INSTITUTIONS
STORM-WATER LAYOUT FOR
WALLED GROUP DIV.

DRAWN	CHECKED	DATE	APPROVED
C. SLACK.			

3-a