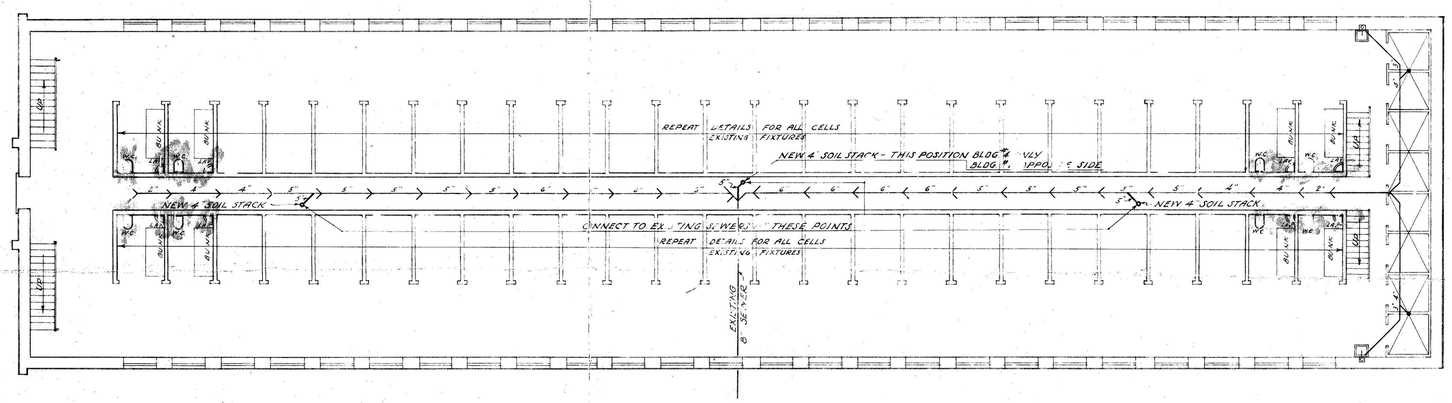

PLAN OF EXISTING FIRST TIER CELLS SHOWING EXISTING SEWERS

SCALE 3/4" = 1'-0"

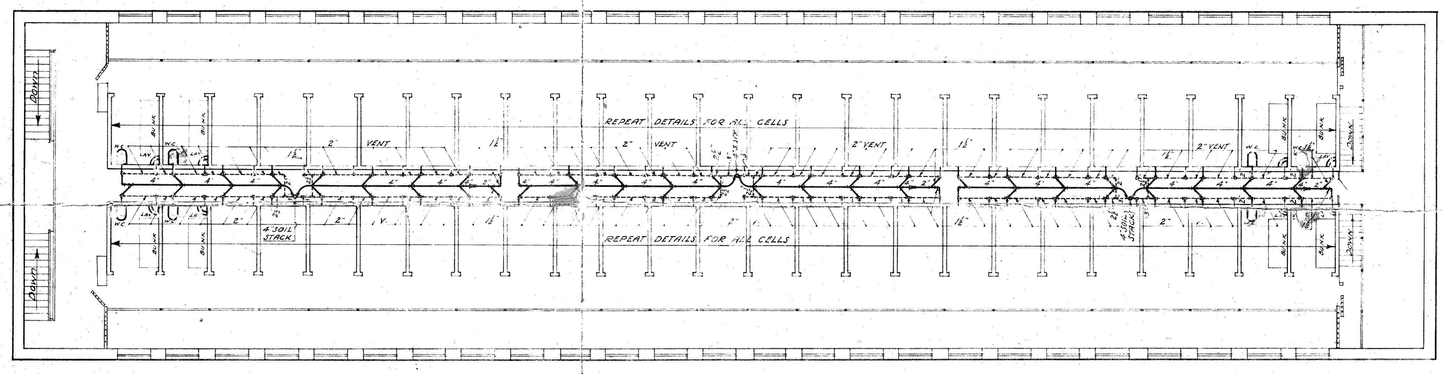

PLAN OF SECOND TIER CELLS

SCALE 3/4" = 1'-0"

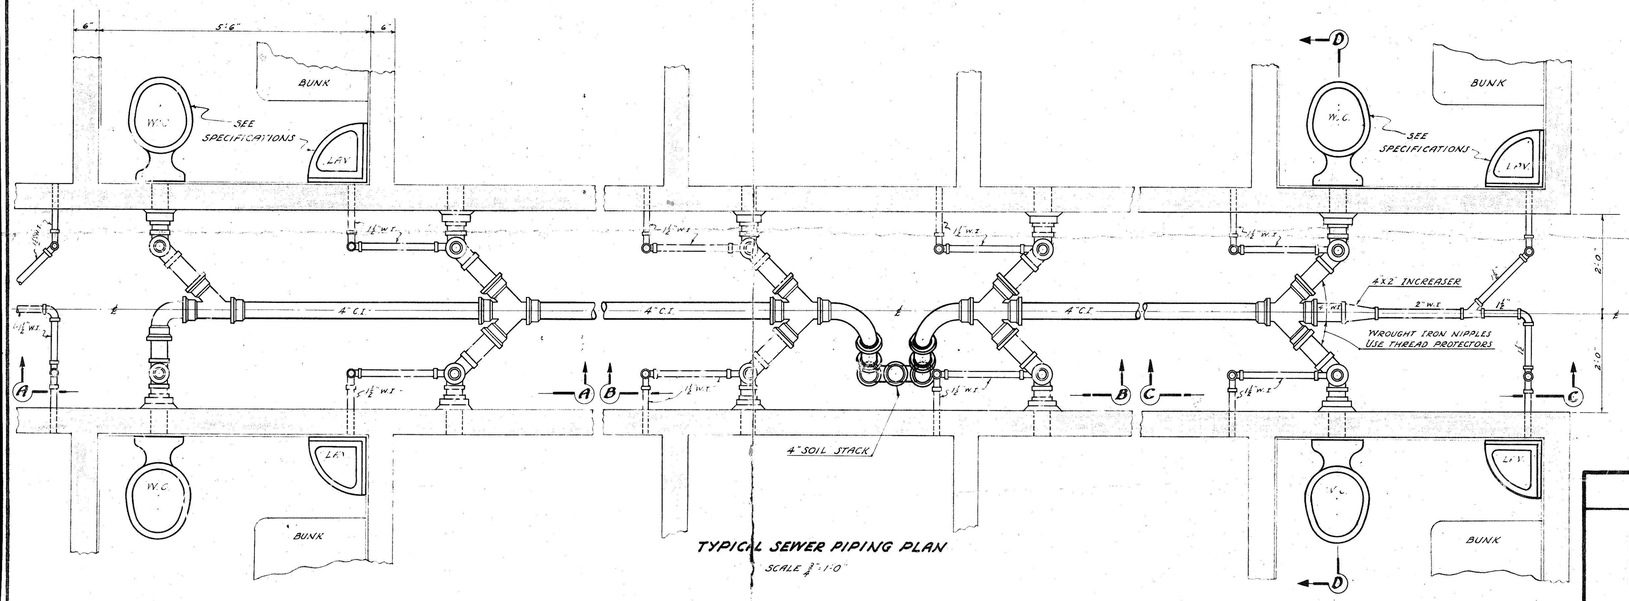

TYPICAL SEWER PIPING PLAN

SCALE 3/4" = 1'-0"

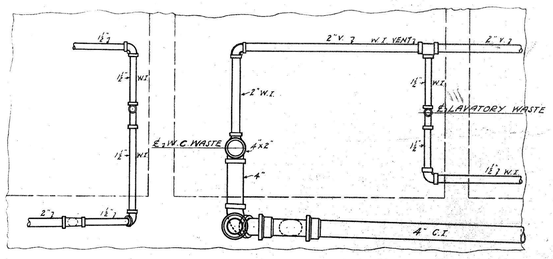

TYPICAL DETAILS WITH WATER CLOSET AT END OF BRANCH SEWER

SECTION A-A

SCALE 3/4" = 1'-0"

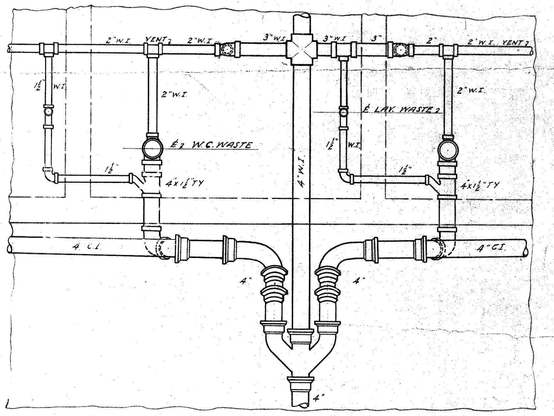

TYPICAL STACK CONNECTION DETAILS

SECTION B-B

SCALE 3/4" = 1'-0"

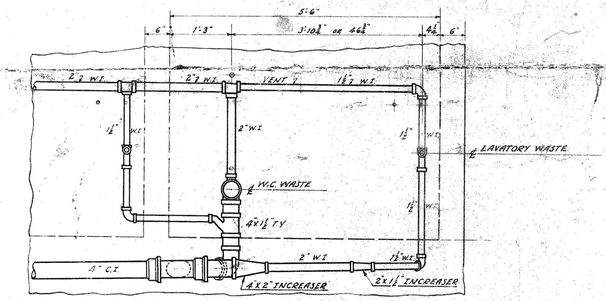

TYPICAL DETAILS WITH LAVATORY AT END OF BRANCH SEWER

SECTION C-C

SCALE 3/4" = 1'-0"

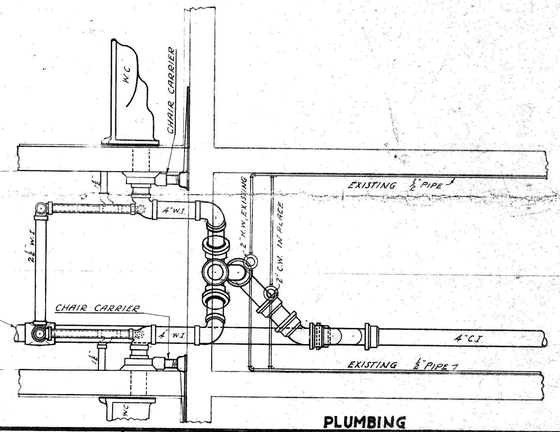

SECTION D-D

TYPICAL STACK CONNECTION DETAILS

SCALE 3/4" = 1'-0"

PLUMBING

APPROVED BY THE COMMISSIONERS OF THE DISTRICT OF COLUMBIA SITTING AS A BOARD 7/13/37 [signature] SECRETARY.	REVISIONS	WORK RECORD DRAWN BY A.H.G. & R.D.A. TRACED BY R.D.A. CHECKED BY DATE SHEET 1 OF 1	BUILDING SECOND TIER CELLS - BLDG'S. #2 & #4 LOCATION WALLED ENCLOSURE - LORTON, VA. OFFICE OF MUNICIPAL ARCHITECT - WASHINGTON, D. C. CHIEF OF ARCHITECTURAL DIVISION [signature] DATE 6/22/37 CHIEF OF STRUCTURAL DIVISION [signature] DATE 6-22-37 CHIEF OF MECHANICAL DIVISION [signature] DATE 6-22-37 MUNICIPAL ARCHITECT [signature] DATE 6-22-37	FILE NO. DRWG. NO. P 1