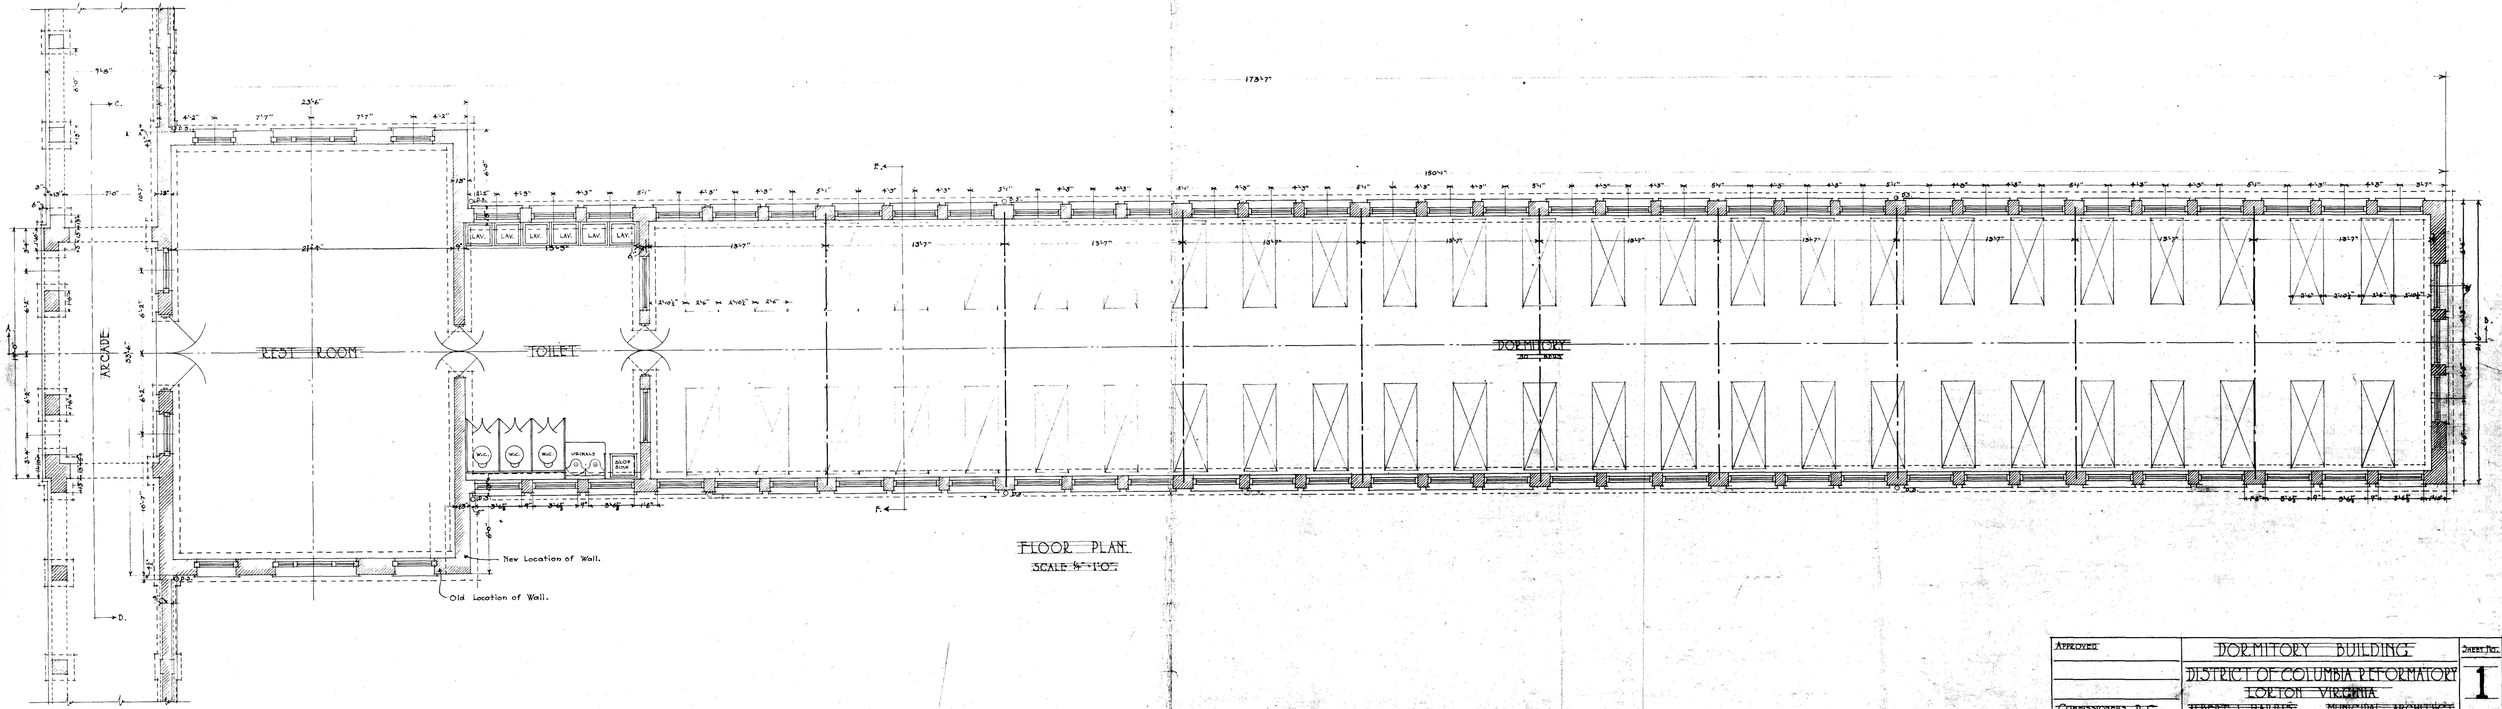

FLOOR PLAN
SCALE 1/8"=1'0"

APPROVED:	DORMITORY BUILDING	SHEET No.
	DISTRICT OF COLUMBIA REFORMATORY	1
	LORTON VIRGINIA	
COMMISSIONERS, D.C.	ALBERT L. HALPIN MUNICIPAL ARCHITECT	