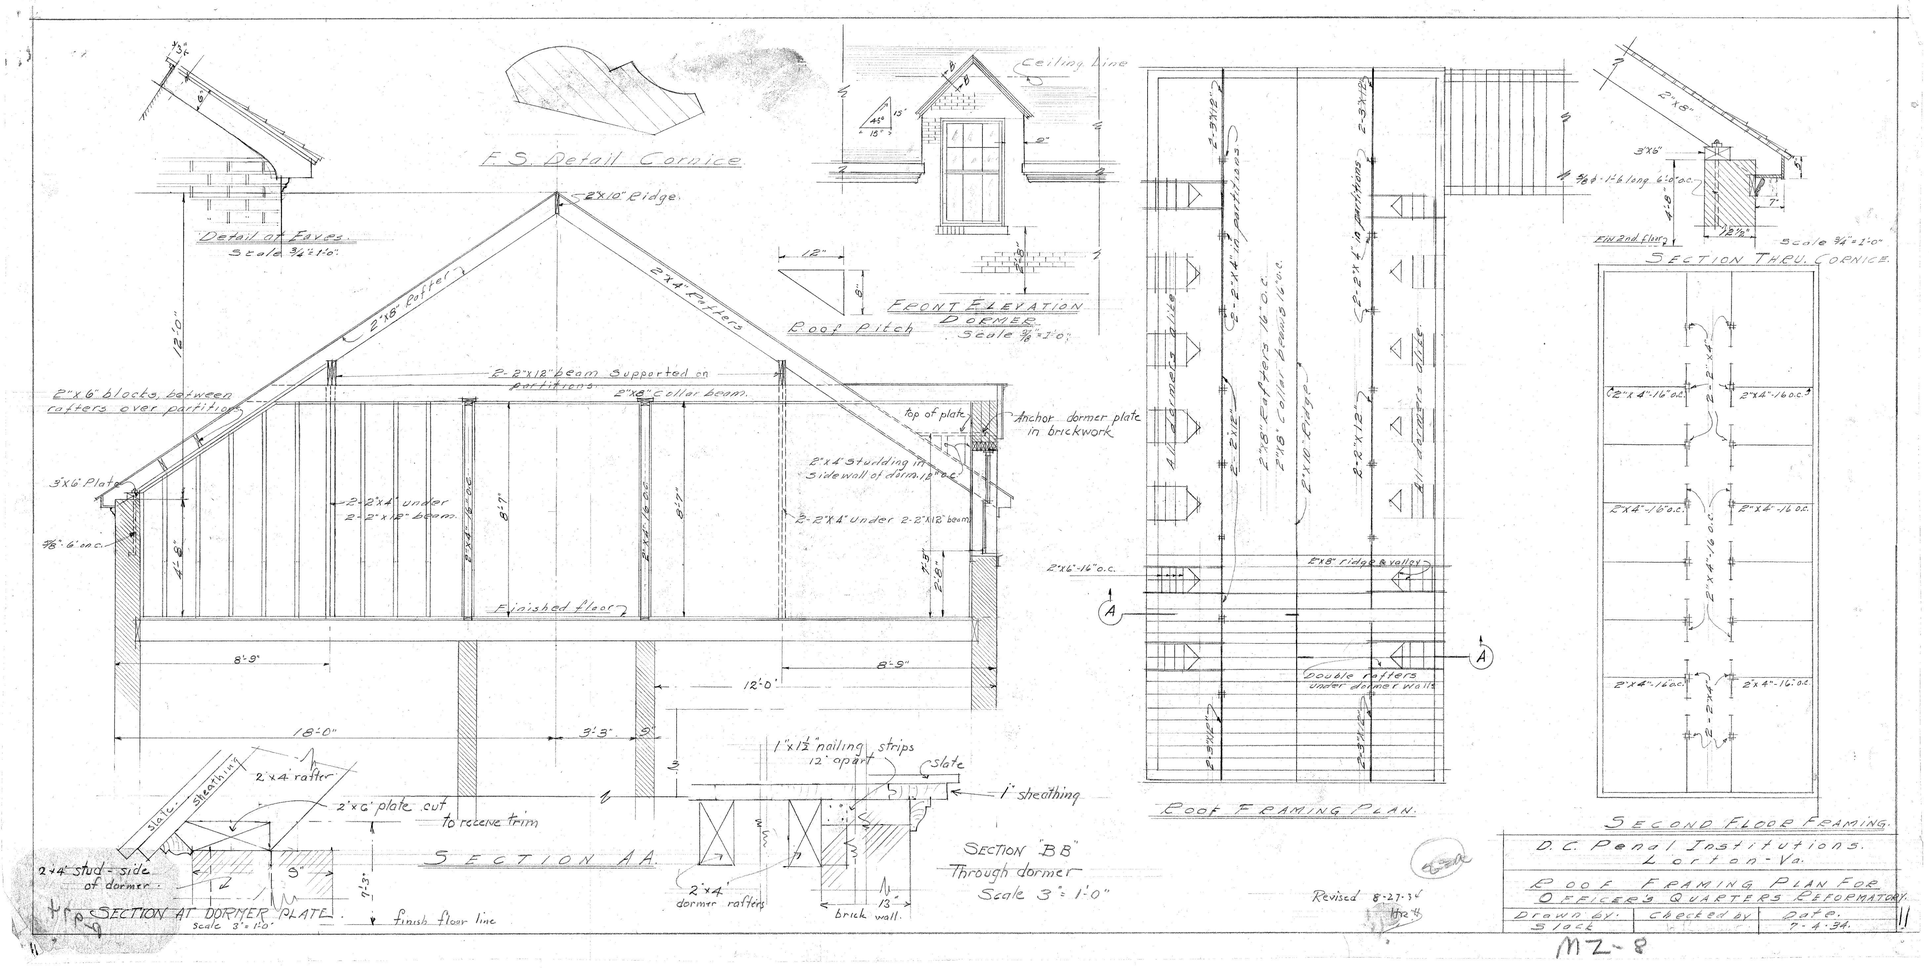

D.C. Penal Institutions. Lorton-Va.		
ROOF FRAMING PLAN FOR OFFICER'S QUARTERS REFORMATORY		
Drawn by: Stock	Checked by:	Date: 7-4-34.

Revised 8-27-34

MZ-8