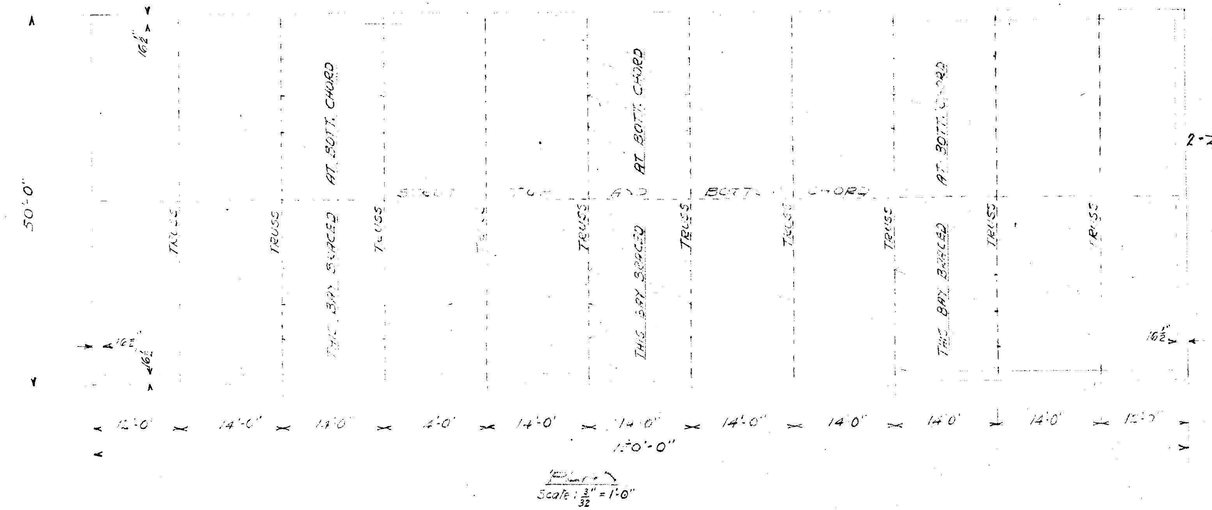

Plan
Scale: 3/32" = 1'-0"

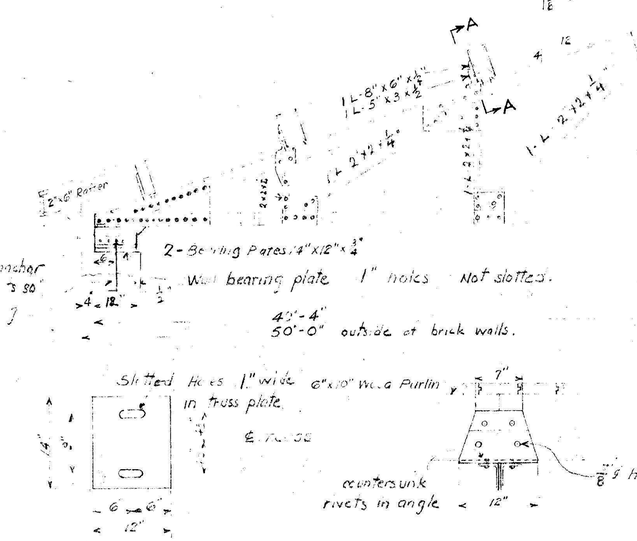

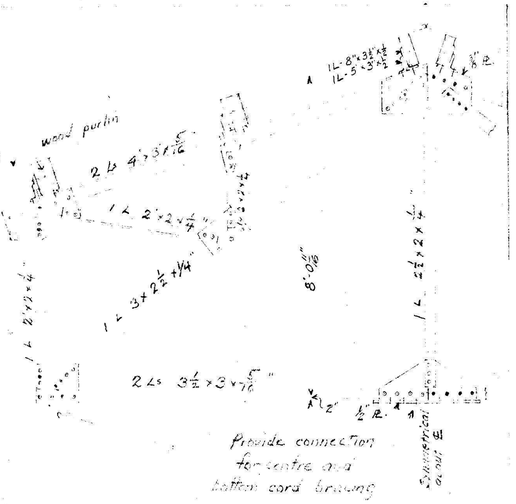

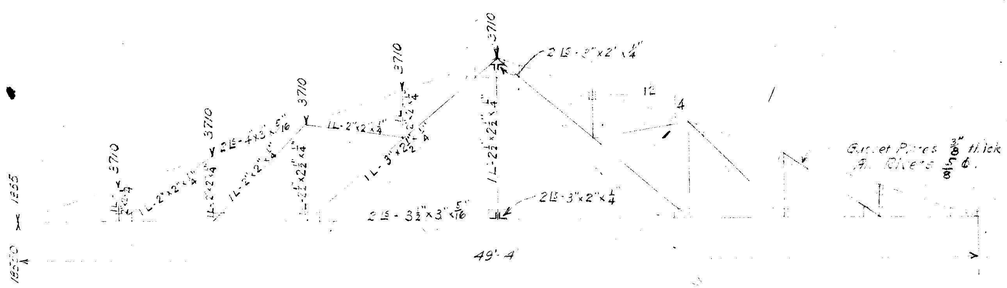

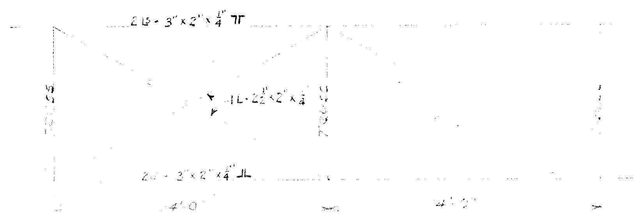

Note:
Continuous JL Strap and bottom at center of trusses full length of Building.
Bottom Chord brace at three bays according to Standard Practice

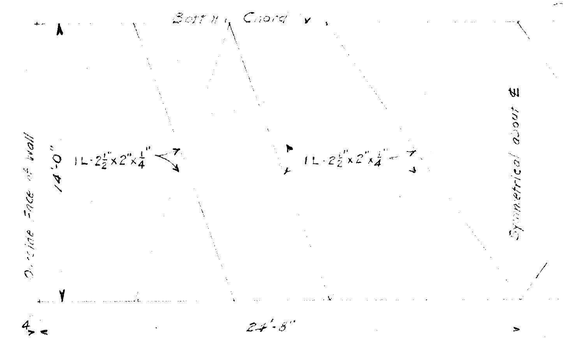

DORMITORY ROOF TRUSS DIAGRAM FOR D.C. REFORMATORY

Construction Div.

Scale as shown

DRAWN BY: