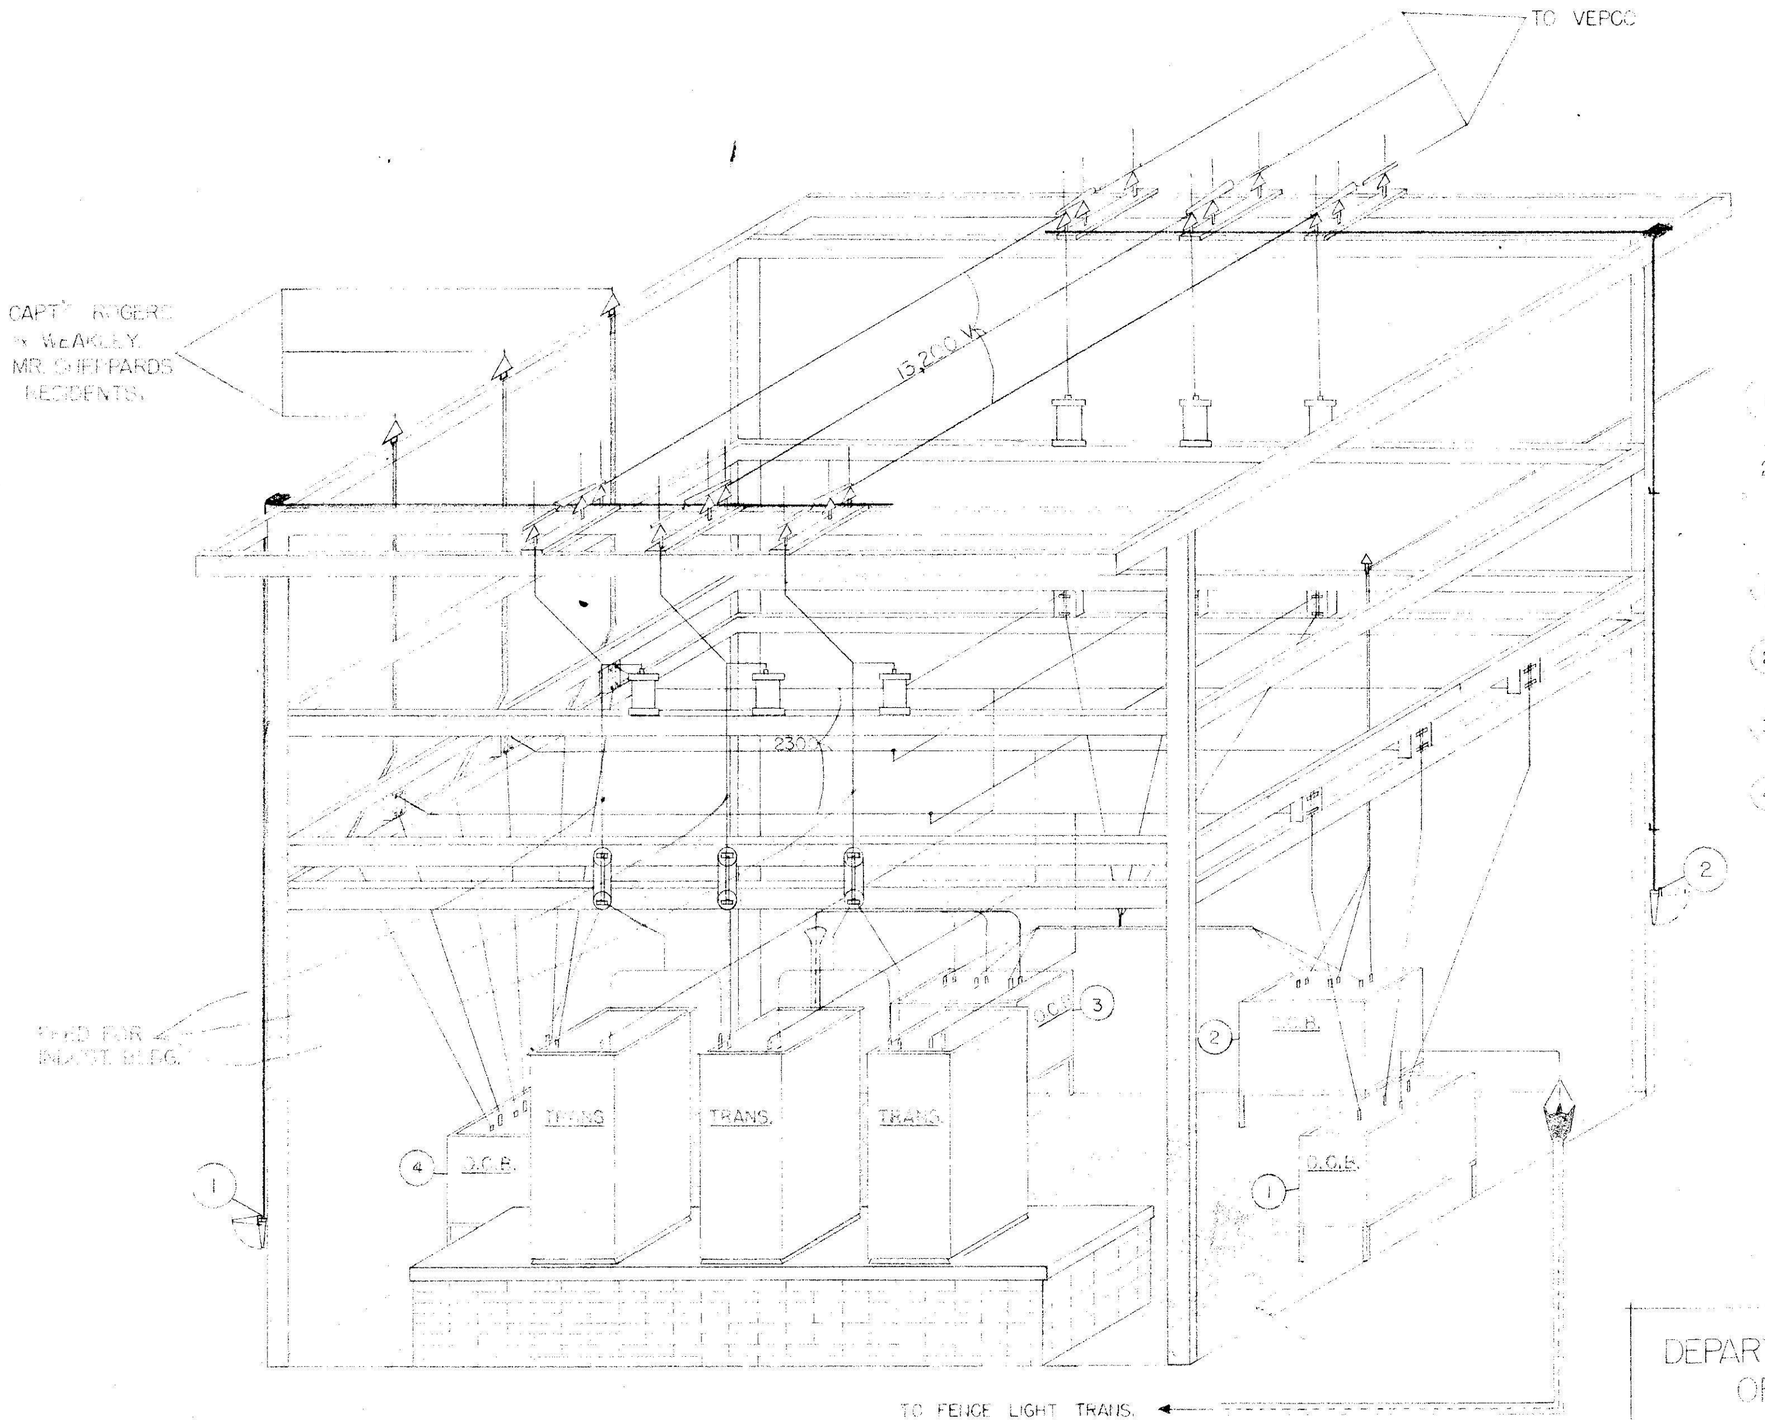

TRANSFORMERS

1 - Disc. Trans.

2 - Disc. Institution

OIL CIRCUIT BREAKERS

1 - FEEDS FENCE LIGHT TRANS.

2 - FEEDS F.D.C. PLANT & CAPT. HINSONS RES.

3 - FEEDS REFORMATORY

4 - FEEDS CAPT'S ROGERS & MR. WEAKLEYS RES.

REFORMATORY SUBSTATION

ISOMETRICAL SCHETCH

DEPARTMENT OF CORRECTIONS, D.C.
OFFICE OF CHIEF ENGINEER
LORTON, VA.

Drawn-- 10/15/59 By-- Jim B. Edmonds

Appr'd. By

Remarks:

DWG. NO. 2 OF 4