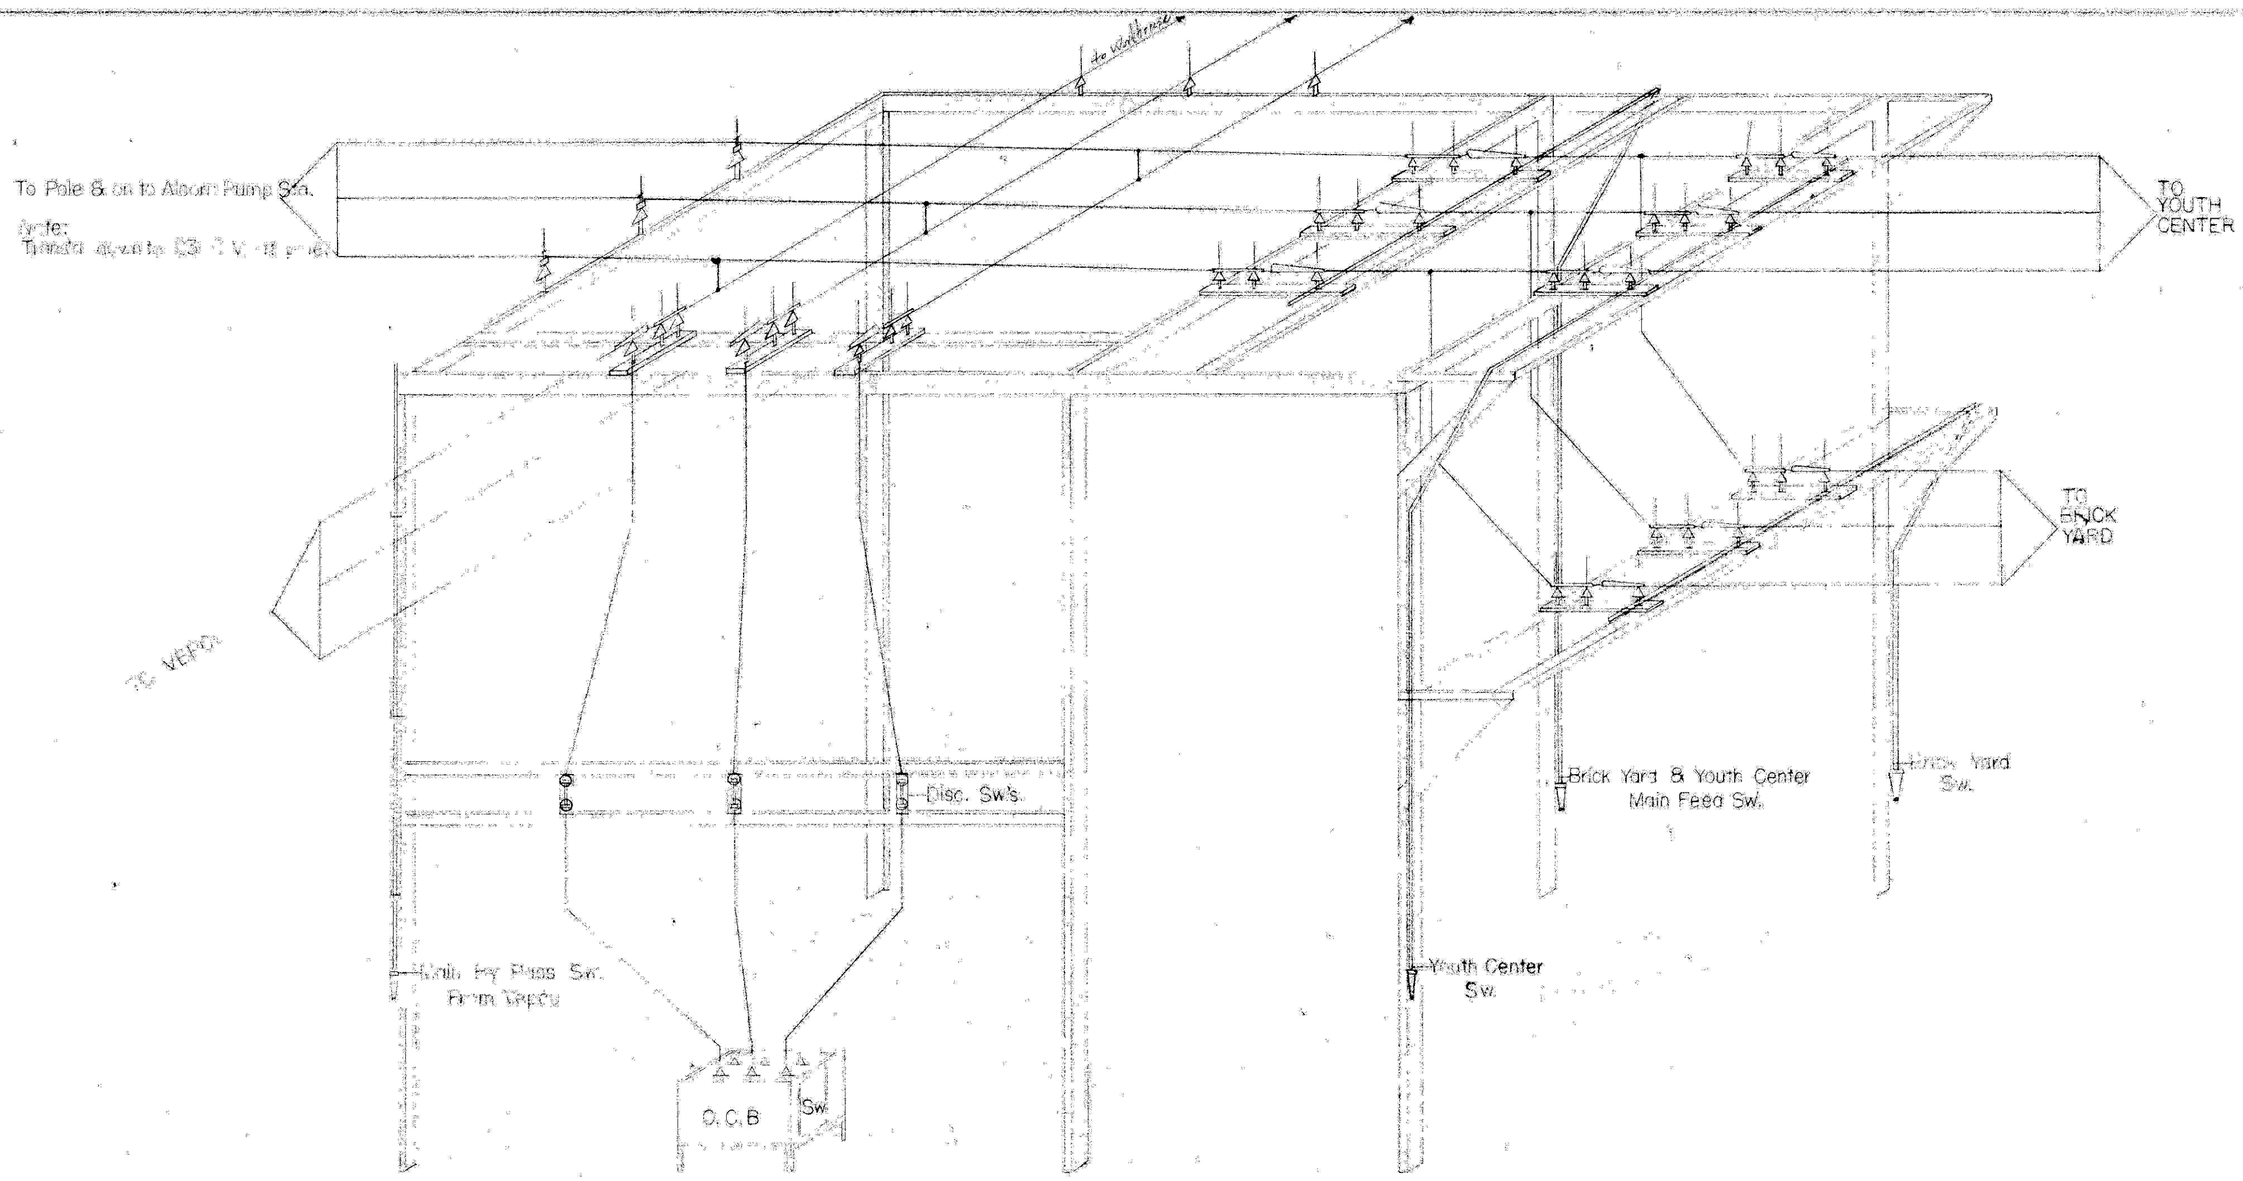

-VEPCO ENTRANCE SUBSTATION-

ISOMETRICAL SCHETCH

DEPARTMENT OF CORRECTIONS, D.C. OFFICE OF CHIEF ENGINEER LORTON, VA.	
Drawn-- 10/21/59	By-- Jim B. Edmonds
Appr'd.	By
Remarks	DWG. NO. 3 of 4