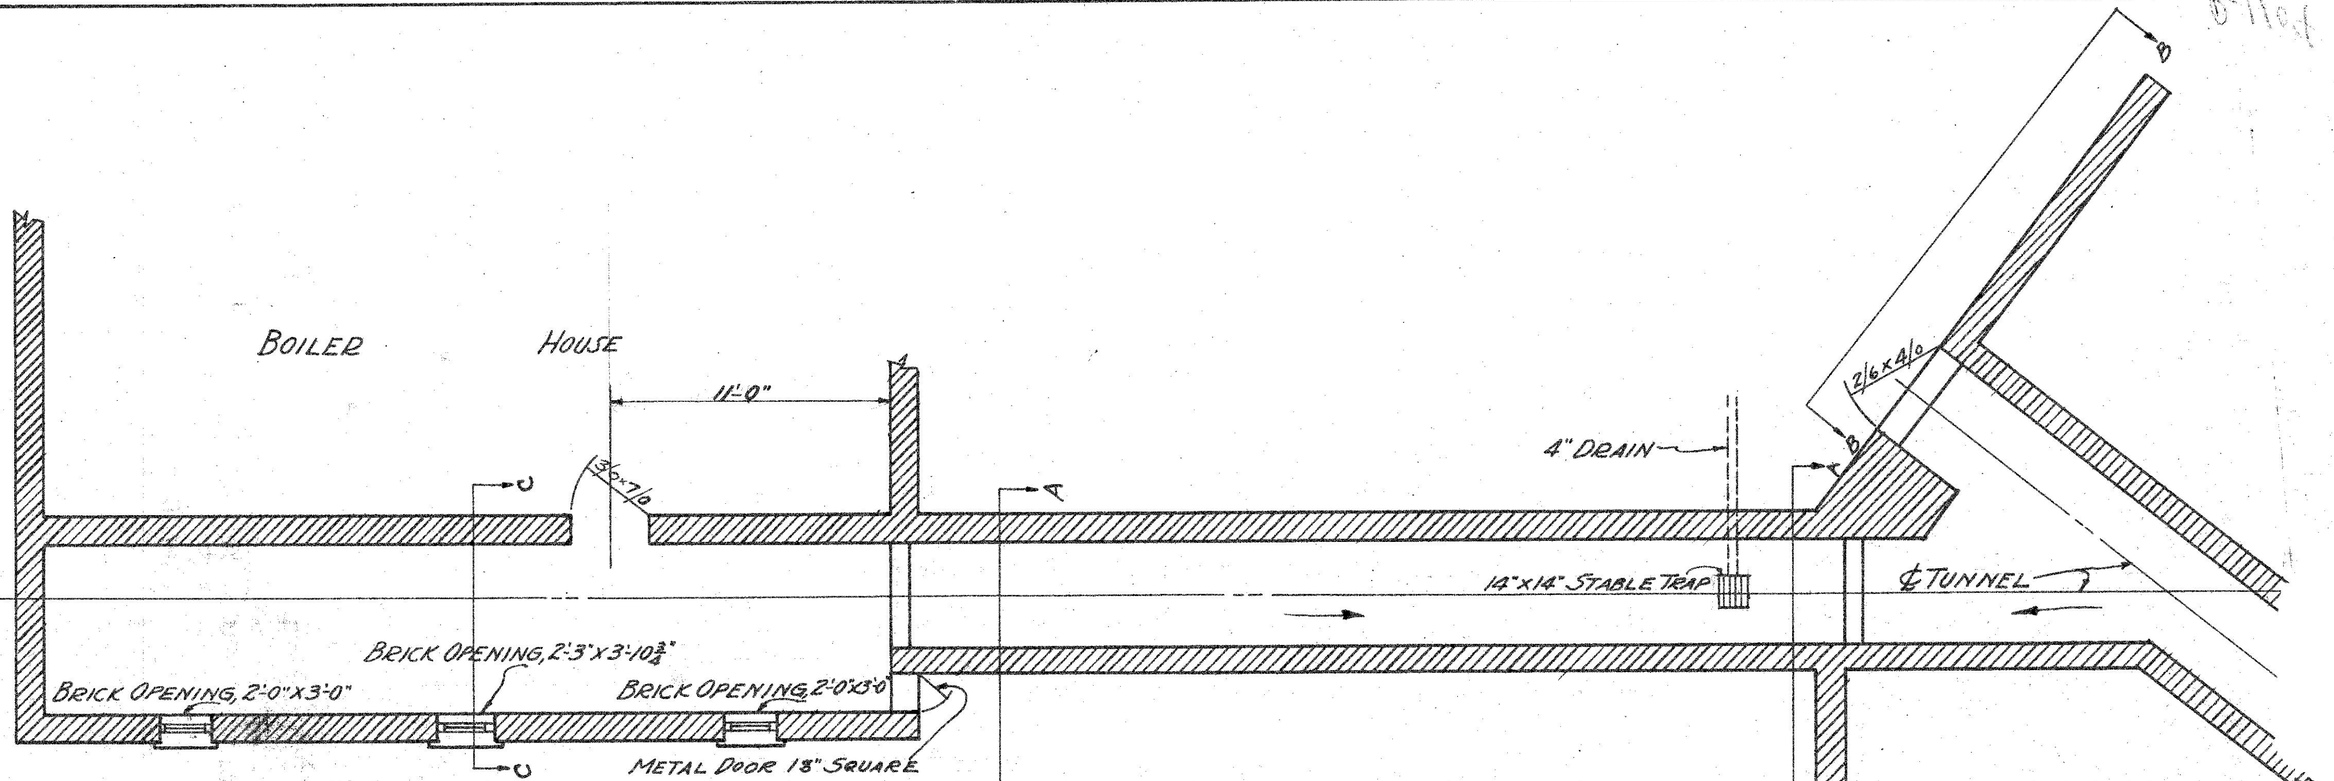

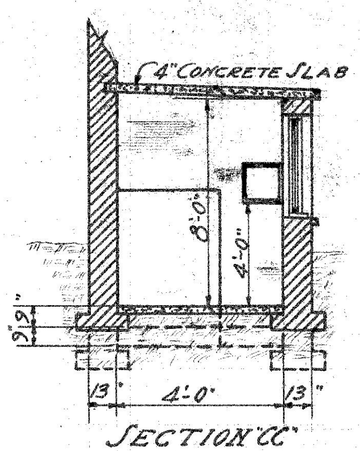

SECTION "CC"

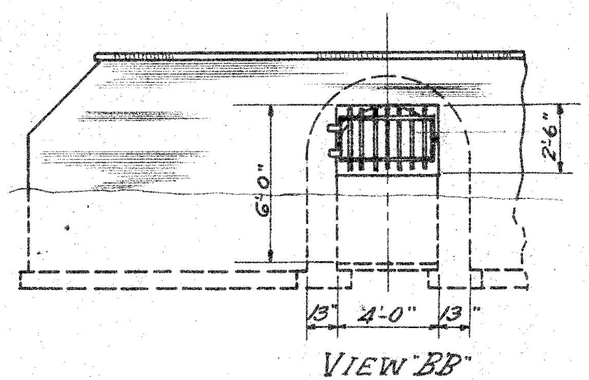

VIEW "BB"

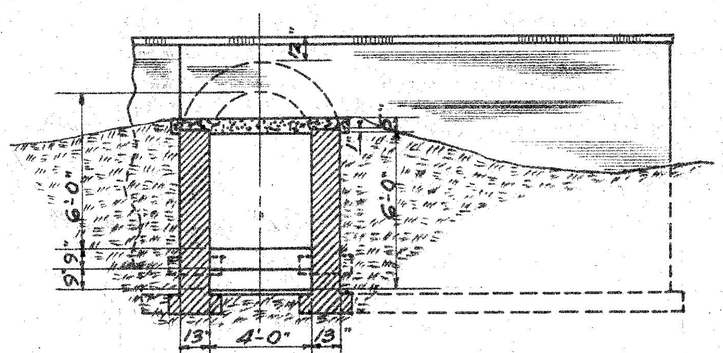

SECTION "AA"

D.C. PENAL INSTITUTIONS
CONSTRUCTION DEPT.
LORTON, VA.

PLAN OF STEAM TUNNEL FROM BOILER HOUSE TO BEND. D.C. REFORMATORY.

DRAWN	CHECKED	DATE
JTV.		8-31-23
TRACED		SCALE
JTV.		1"=1'-0"

1-9-1-10

D-17

RKZ-160