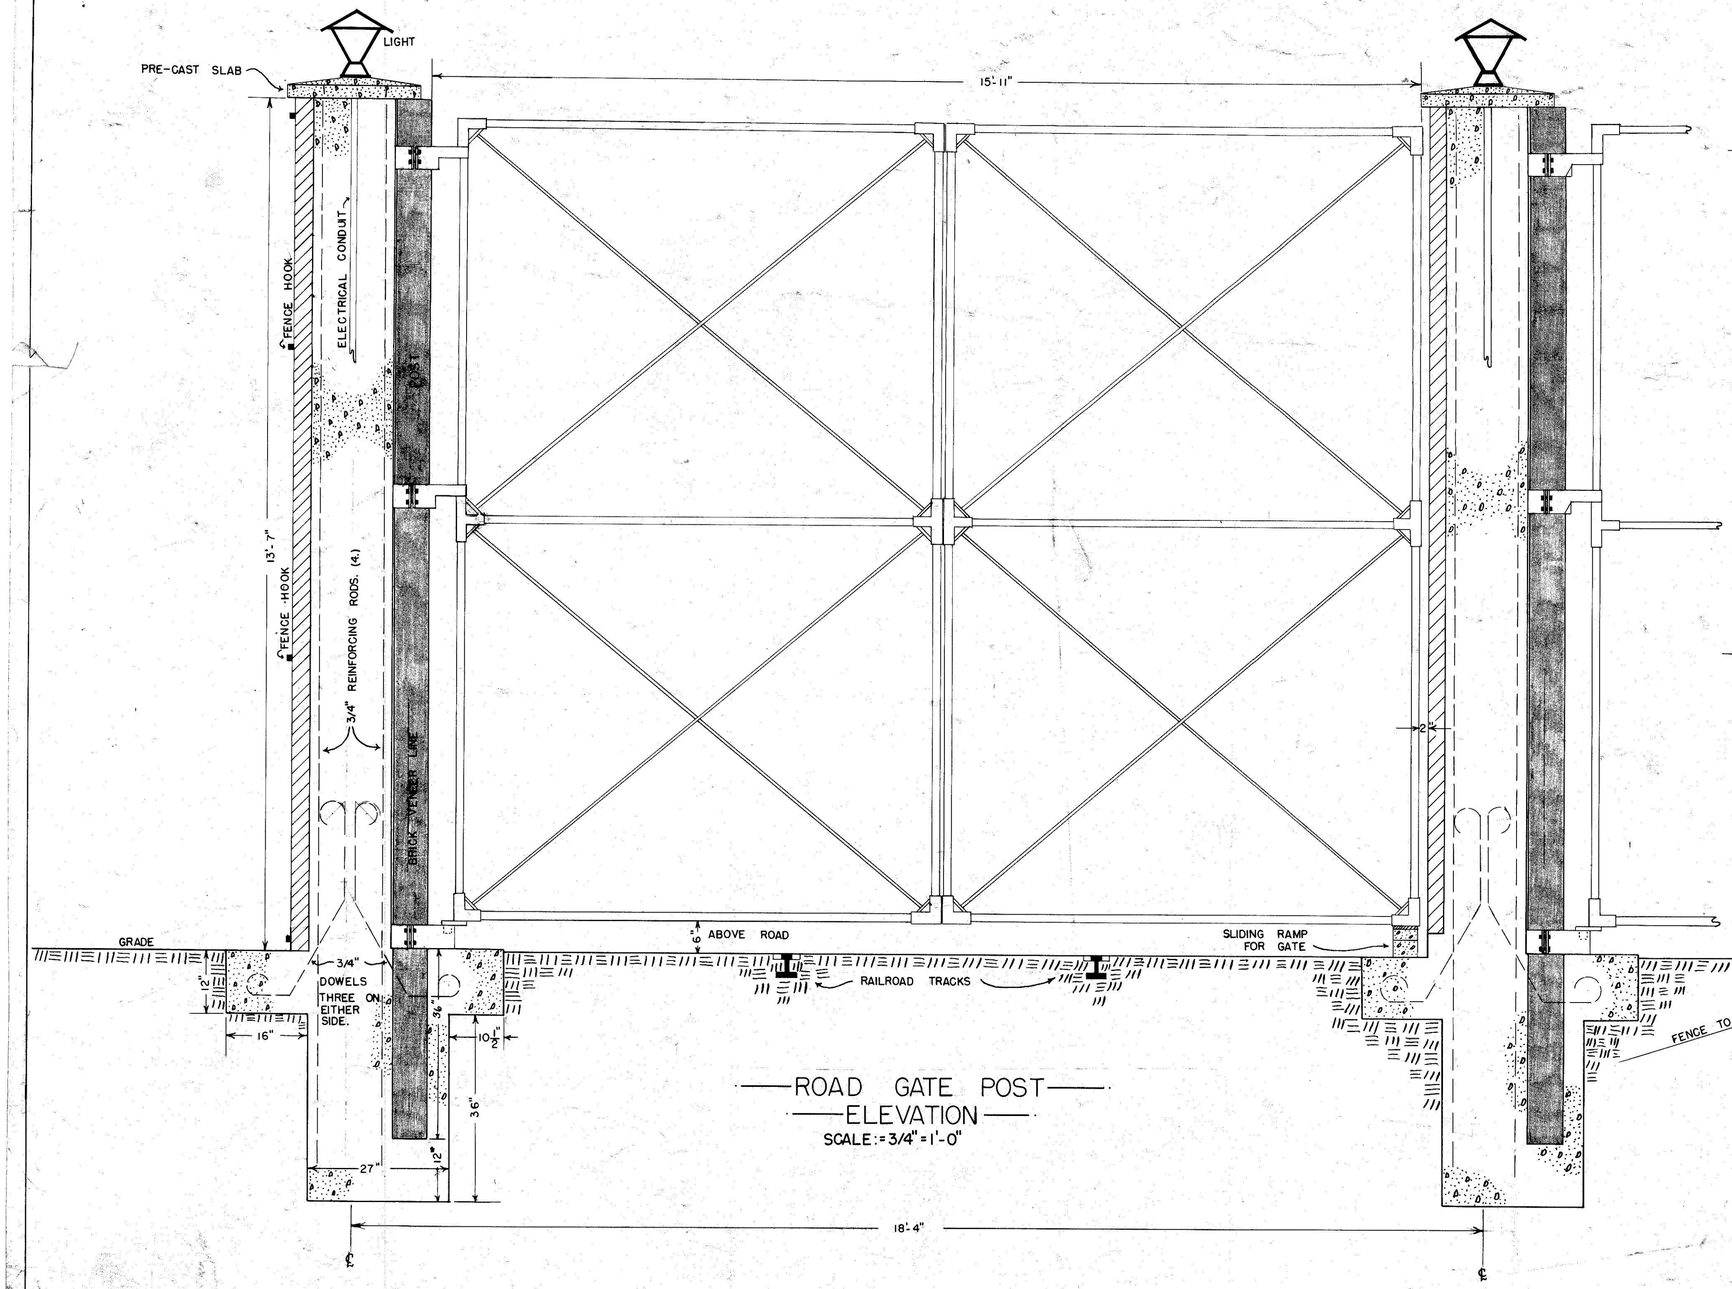

—ROAD GATE POST—
—ELEVATION—
SCALE: = 3/4" = 1'-0"

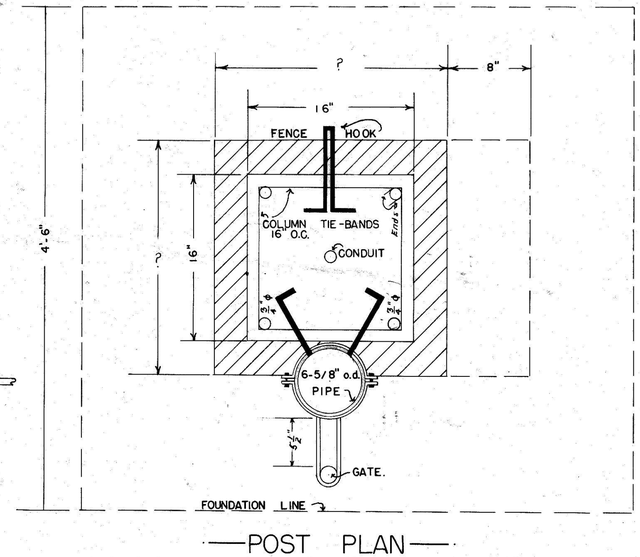

—POST PLAN—
SCALE: = 1-1/2" = 1'-0"

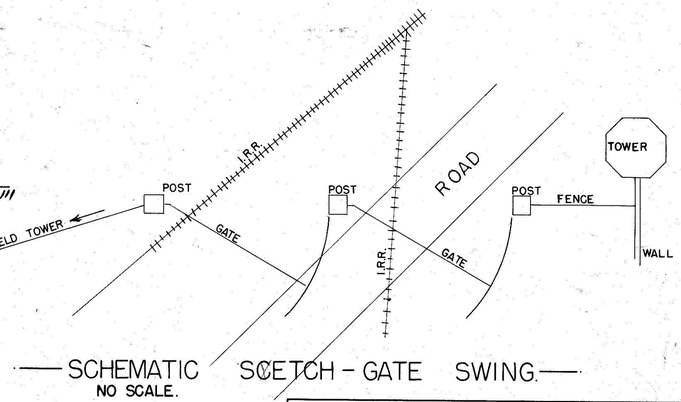

—SCHEMATIC SCETCH - GATE SWING—
NO SCALE.

DEPARTMENT of CORRECTIONS ENGINEERING DIVISION		
PROPOSED GATES-REFTY. REAR ENTRANCE.		
SCALES: AS INDICATED BELOW DRAWINGS.		
CHECKED:	DATE: 5-22-51.	DRAWN: J.E. WARD.

DRAWER # 14