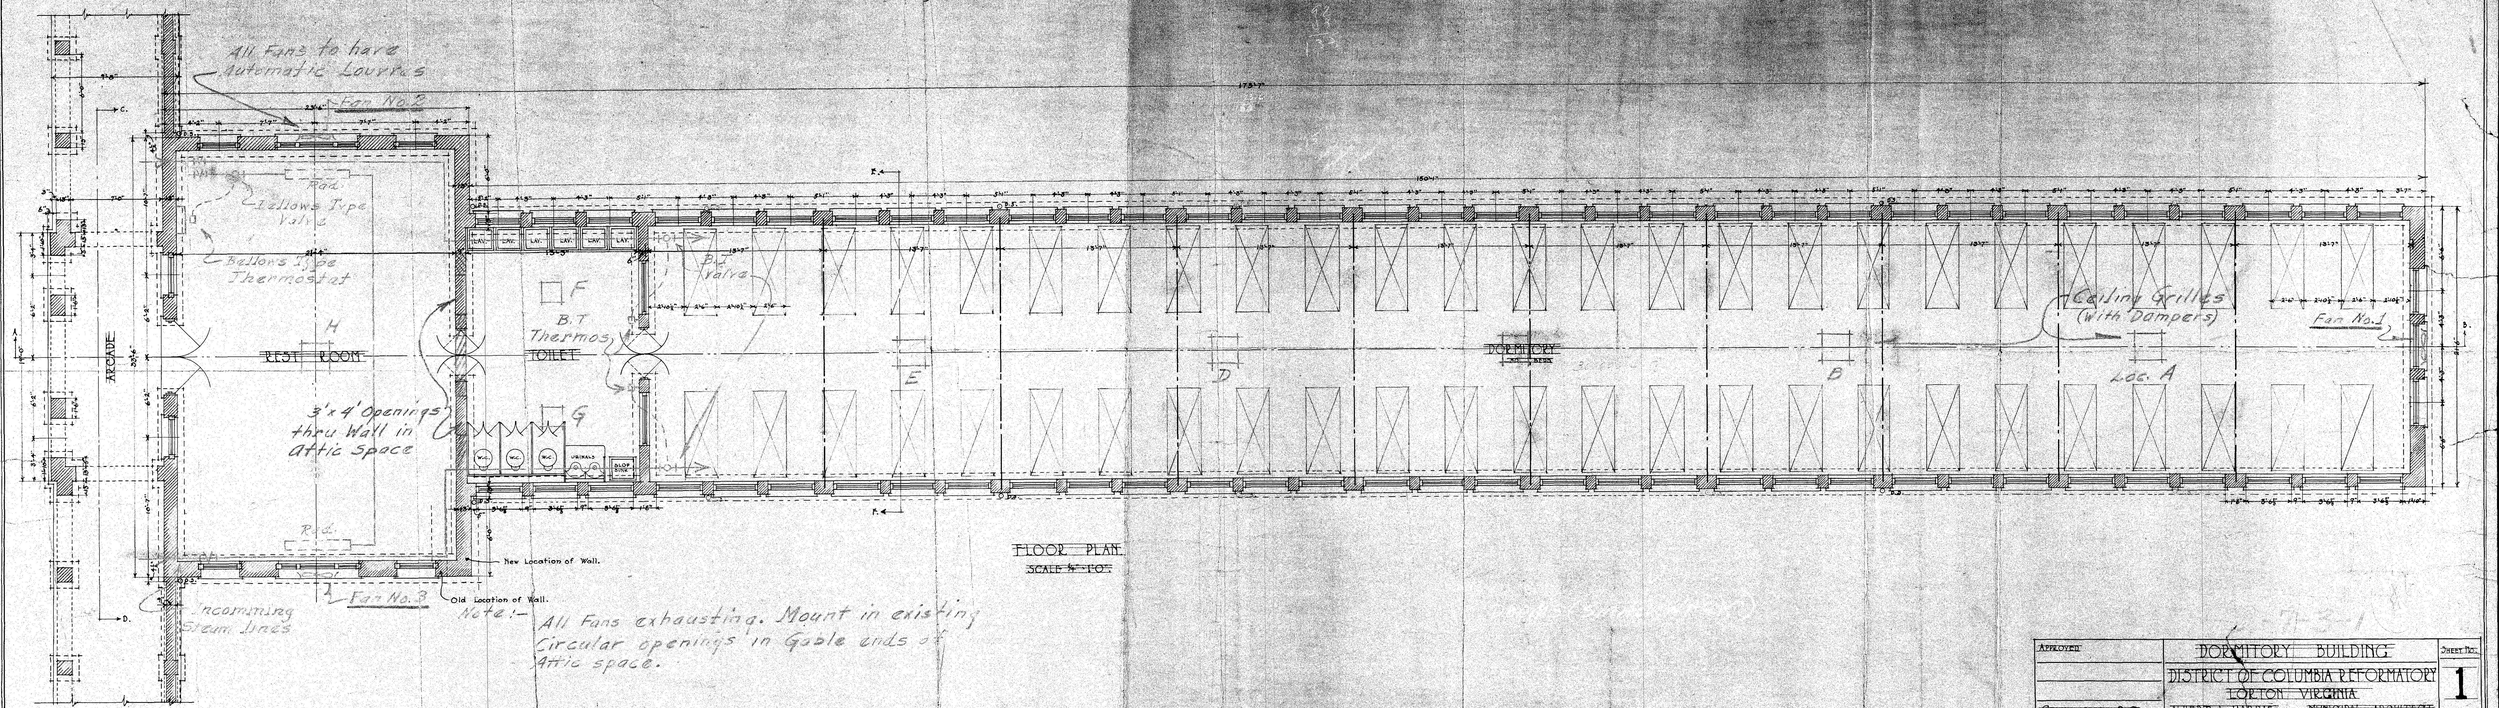

FLOOR PLAN
SCALE 1/4" = 1'-0"

APPROVED: COMMISSIONERS, D. C.	DORMITORY BUILDING DISTRICT OF COLUMBIA REFORMATORY LORTON, VIRGINIA ALBERT L. HARRIS MUNICIPAL ARCHITECT	SHEET NO. 1