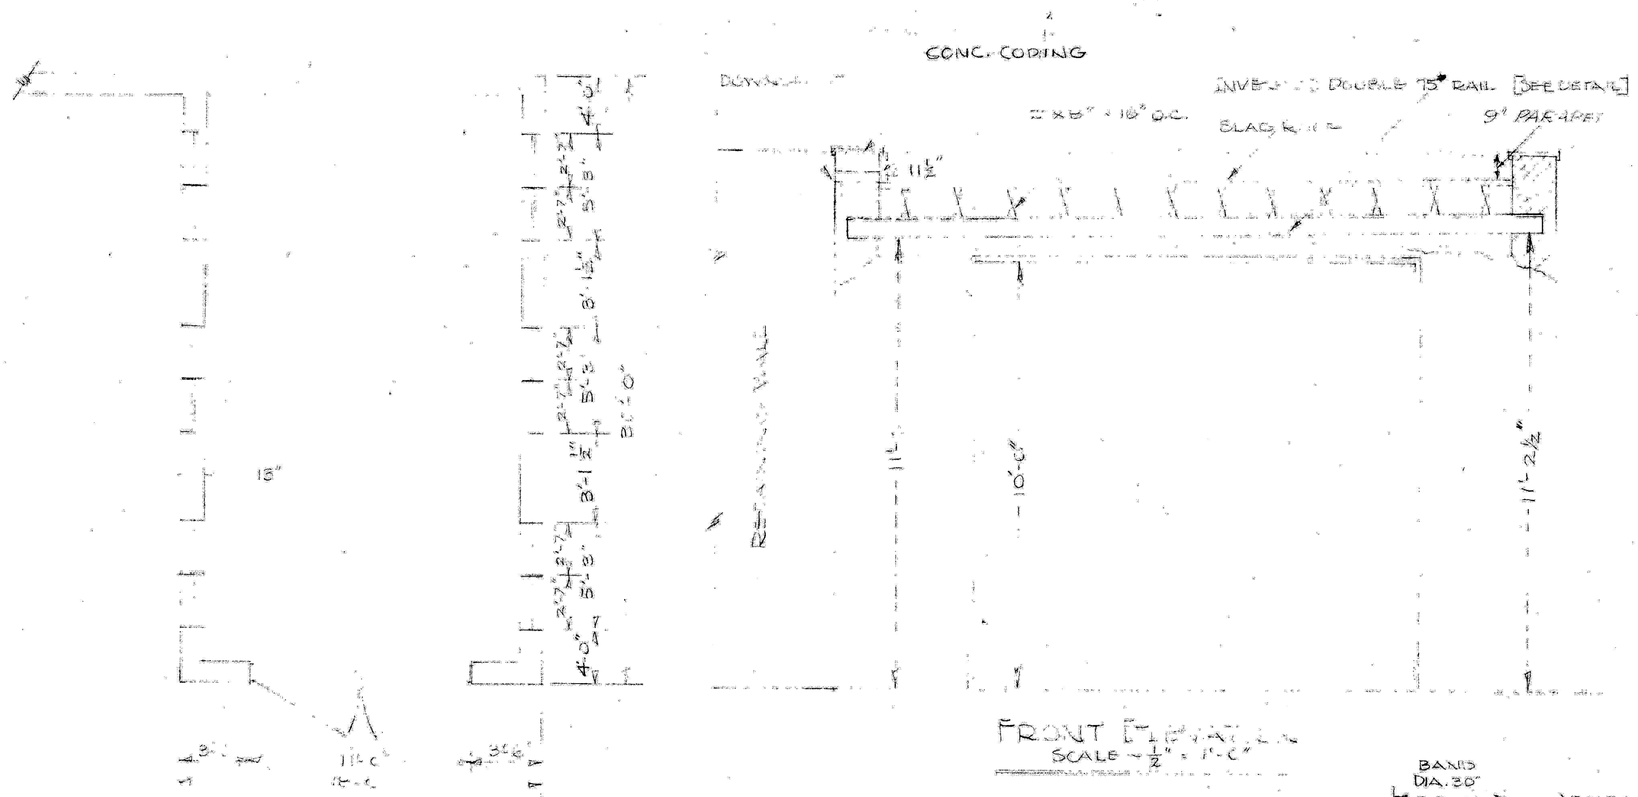

FRONT ELEVATION
SCALE ~ ½" = 1'-0"

FLOOR PLAN
SCALE ~ ¼" = 1'-0"

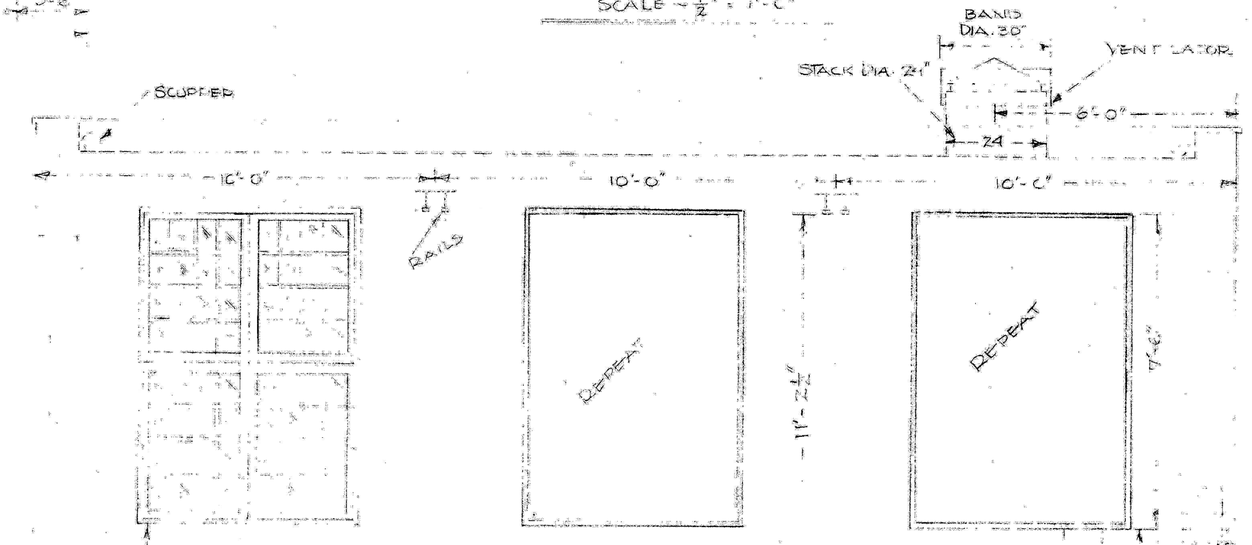

WINDOW REQUIREMENTS
4 UNITS - 2'-7" x 3'-7½" PER WINDOW OPENING
6" x 9" - 16 PANES EACH FRAME
6 OPENINGS
24 UNITS REQUIRED

SIDE - ELEVATION
SCALE ~ ½" = 1'-0"

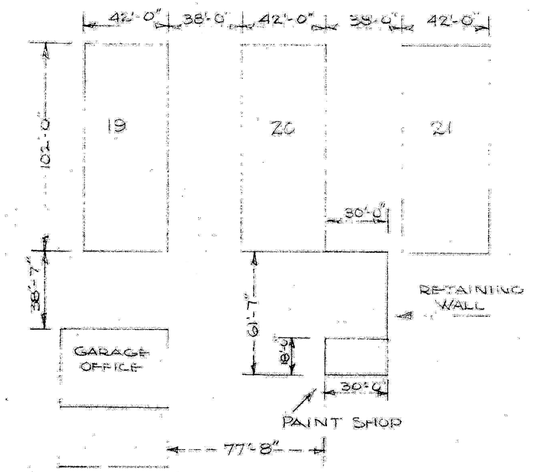

LOCATION PLAN
SCALE ~ 1" = 40 FEET

NOTE
WATER, STEAM HEAT, COMPRESSED AIR, AND ELECTRIC LIGHT SERVICE TO BE PROVIDED

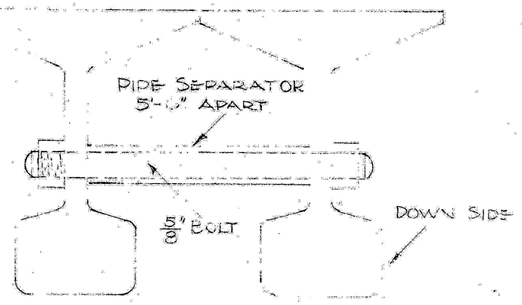

DETAIL OF FASTENING ARRANGEMENT FOR USE OF TWO 75# RAILS
FULL SIZE

APPROVED:

CONSTRUCTING ENGR'S OFFICE - DISPENAL INSTITUTIONS ~ LORTON			
PAINT SHOP ~ GARAGE AREA REFORMATORY			
SCALE ~ AS INDICATED			
DRAWN BY	CHECKED	DATE	N :99
F.F.D.		1-20-42	