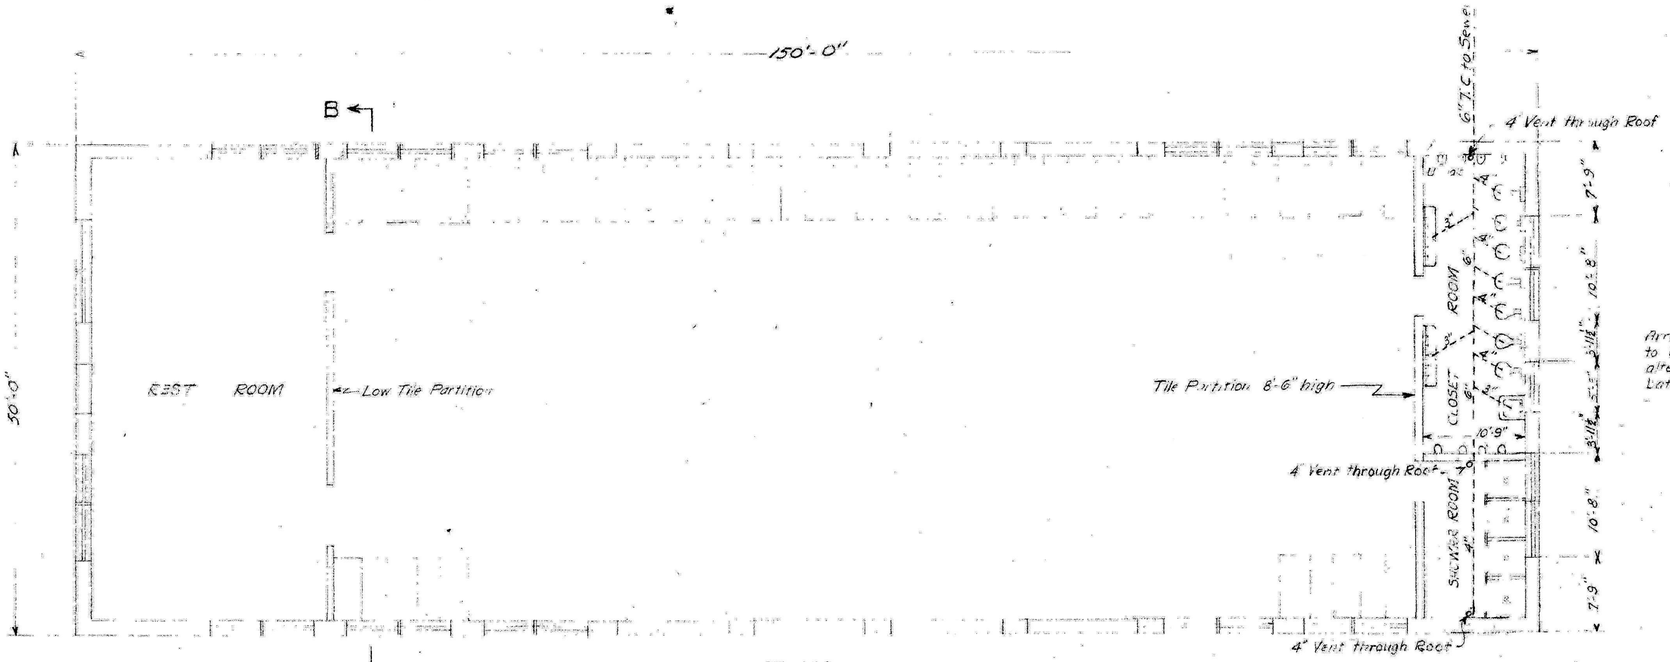

- PLAN -

Arrangement of Plumbing Fixtures to be reversed (if necessary) in alternate buildings so that Shower Baths will be at high end of sewer.

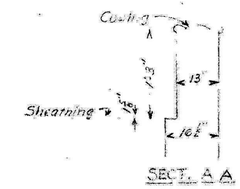

SECT. A A

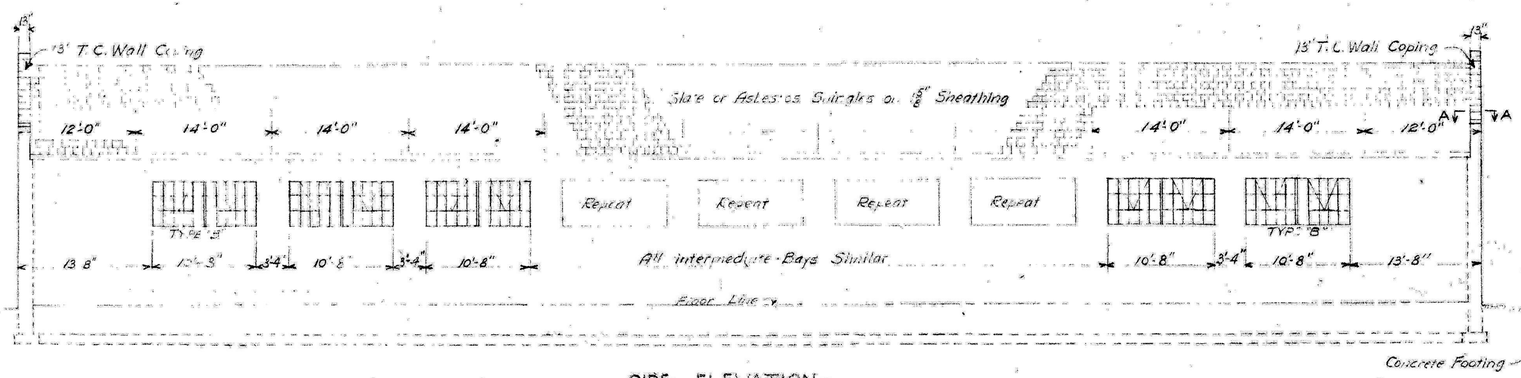

- SIDE ELEVATION -

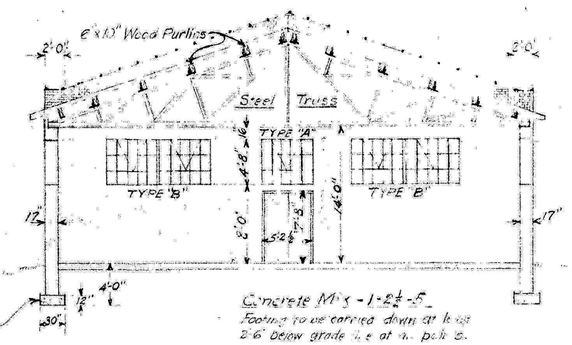

- SECTION B-B -

- WINDOWS REQUIRED -
2 - TYPE 'A'
22 - TYPE 'B'

DORMITORY BUILDING FOR D. C. REFORMATORY

Scale: 1/8" = 1 Foot.

Drawn by J. B.