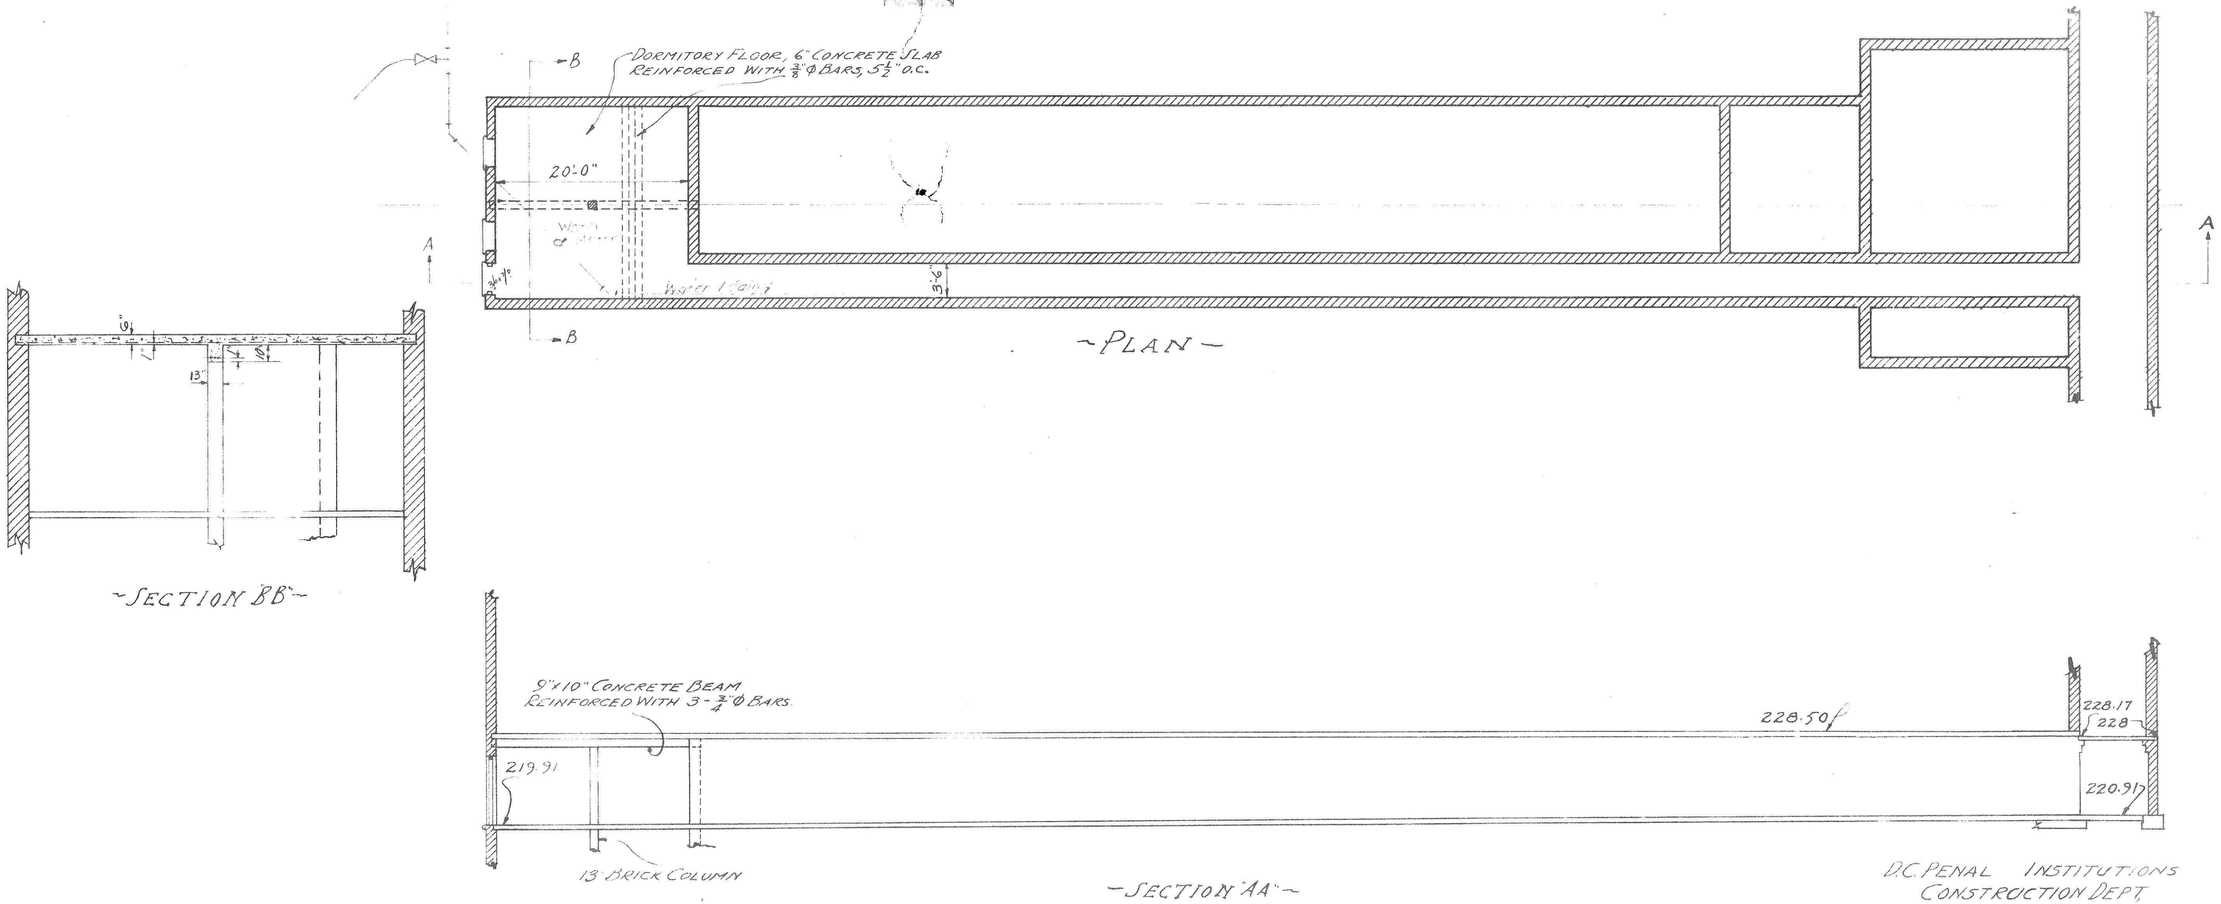

D.C. PENAL INSTITUTIONS
CONSTRUCTION DEPT,
LORTON, VA.

PLAN OF ROOM & TUNNEL DORMITORY NUMBER 11,
D.C. REFORMATORY.

DRAWN JAN
TRACED J.T.
CHECKED
DATE 9-15-23
SCALE 1" = 1'-0"