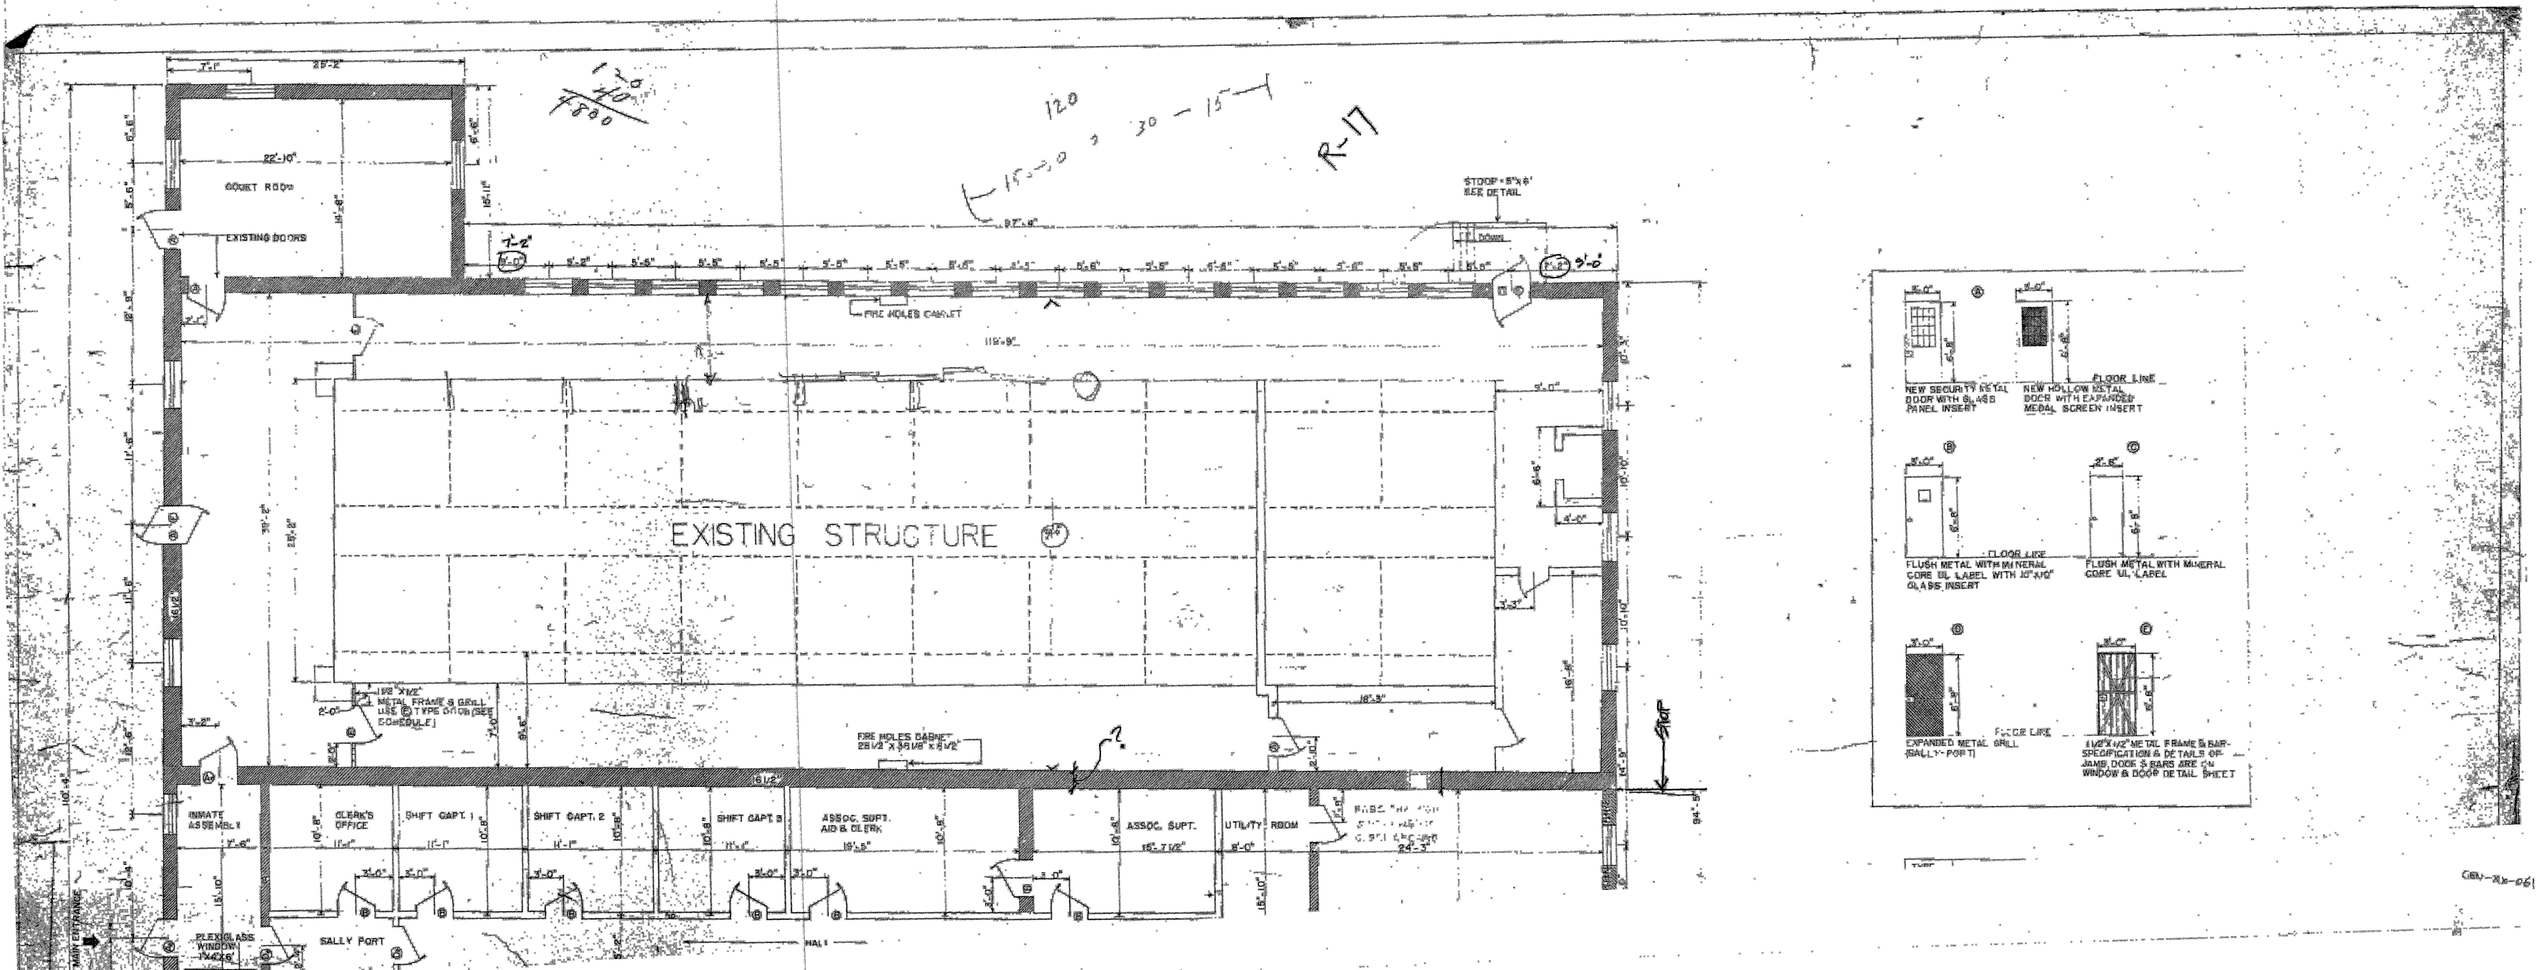
EXISTING STRUCTURE
QUIET ROOM
EXISTING DOORS
STOOP - 5'X 6' SEE DETAIL
FIRE HOSES CABINET
FIRE HOSES CABINET 28 1/2" X 39 1/8" X 8 1/2"
INMATE ASSEMBLY
CLERK'S OFFICE
SHIFT CAPT. 1
SHIFT CAPT. 2
SHIFT CAPT. 3
ASSOC. SUPT. AID & CLERK
ASSOC. SUPT.
UTILITY ROOM
SALLY PORT
HALL
PLEXIGLASS WINDOW
MAIN ENTRANCE
STOP
NEW SECURITY METAL DOOR WITH GLASS PANEL INSERT
NEW HOLLOW METAL DOOR WITH EXPANDED METAL SCREEN INSERT
FLUSH METAL WITH MINERAL CORE UL LABEL WITH 10"X10" GLASS INSERT
FLUSH METAL WITH MINERAL CORE UL LABEL
EXPANDED METAL GRILL (SALLY PORT)
1 1/2"X1 1/2" METAL FRAME & BAR SPECIFICATION & DETAILS OF JAMB, DOOR & BARS ARE ON WINDOW & DOOR DETAIL SHEET