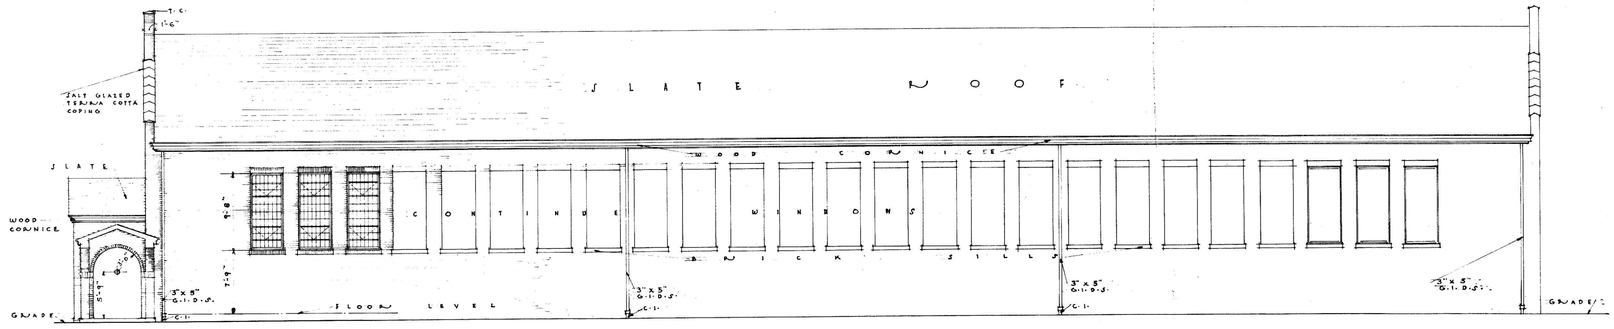


RIGHT SIDE ELEVATION

SCALE 1/8 IN. EQUALS 1 FT.

OPPOSITE SIDE SIMILAR

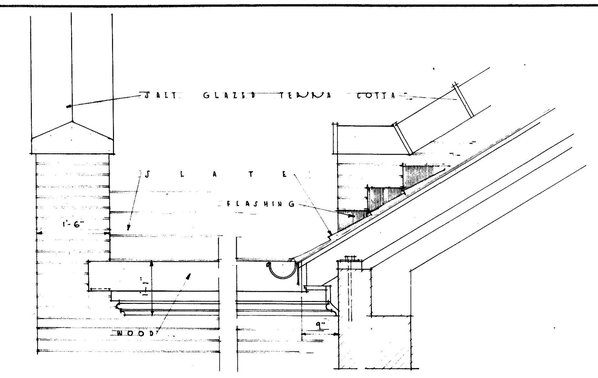


DETAIL OF MAIN CORNICE

SCALE 3/4 IN. EQUALS 1 FT.

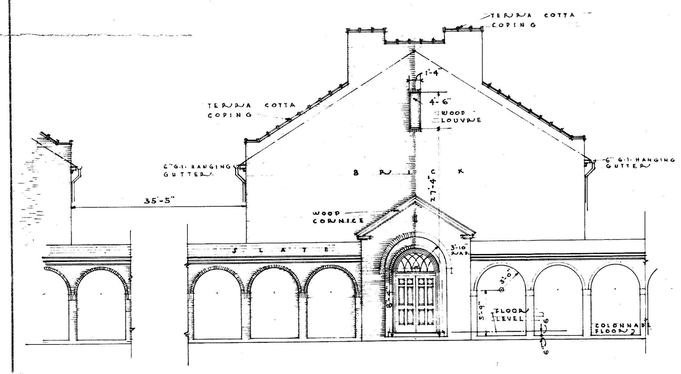


FRONT ELEVATION

SCALE 1/8 IN. EQUALS 1 FT.

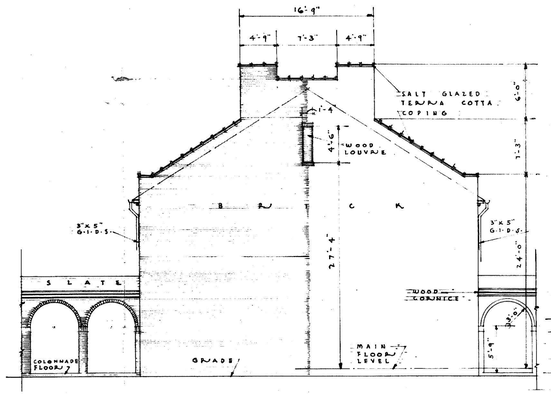


REAR ELEVATION

SCALE 1/8 IN. EQUALS 1 FT.

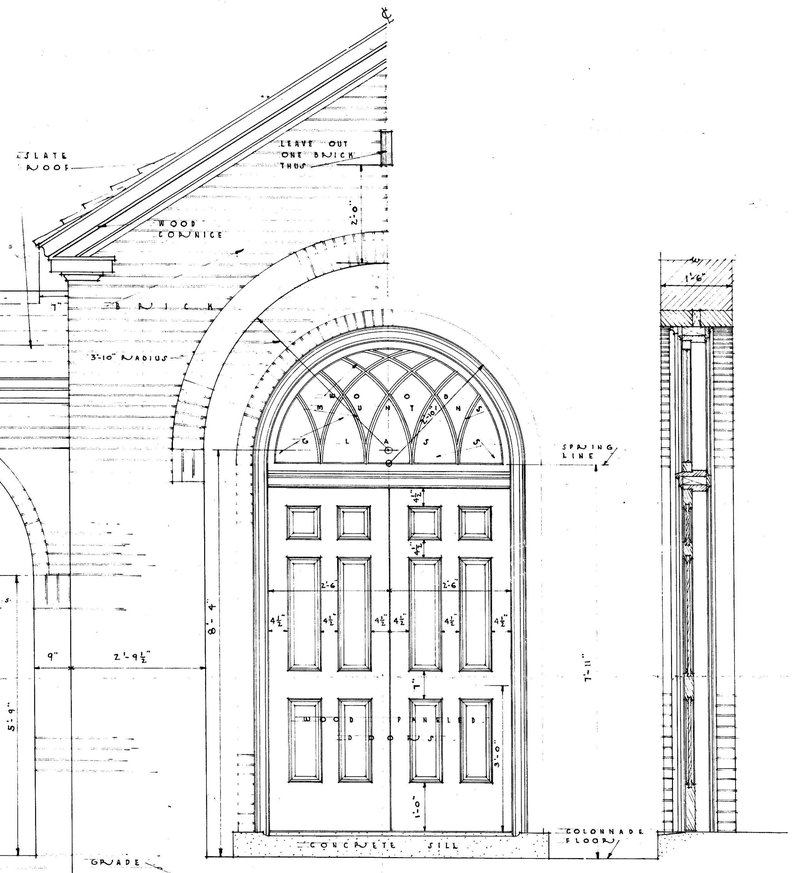


ELEVATION SECTION

DETAIL OF MAIN DOORS

SCALE 3/4 IN. EQUALS 1 FT.

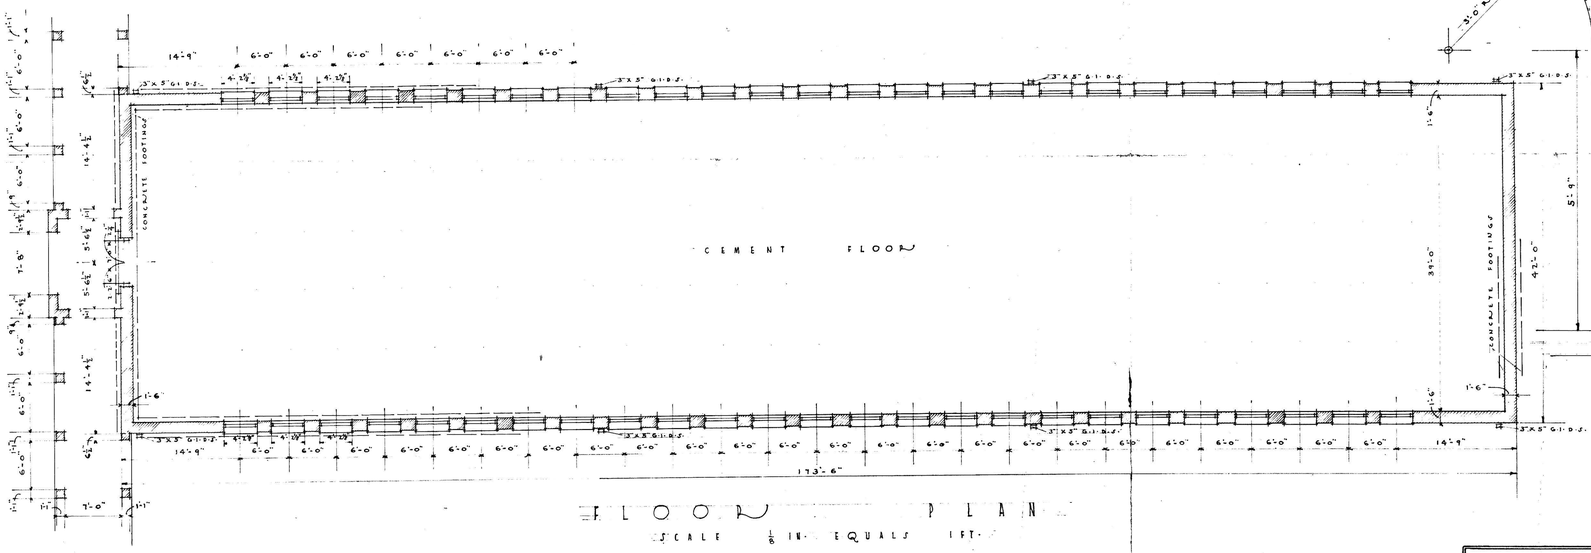


FLOOR PLAN

SCALE 1/8 IN. EQUALS 1 FT.

| REVISIONS | WORK RECORD | | FILE NO. |
|---|---|---|---|
| | DRAWN BY H.A.P. | BUILDING NEW ENCLOSED SHED BUILDING FOR GROUP | 9 |
| | TRACED BY H.A.P. | LOCATION D.C. REFORMATORY LORTON, VA. | |
| | CHECKED BY COR. | OFFICE OF MUNICIPAL ARCHITECT–WASHINGTON, D. C. | DRWG. NO. |
| | DATE | CHIEF OF ARCHITECTURAL DIVISION W.A.Coe DATE 5-11-33 | A |
| | SHEET | CHIEF OF STRUCTURAL DIVISION A.H.Marsh DATE 5-11-33 | 1. |
| | | CHIEF OF MECHANICAL DIVISION C.O.Brumett DATE 5-11-33 | |
| | | MUNICIPAL ARCHITECT Acting Will Parker DATE May 14 33 | |

CEN33-001