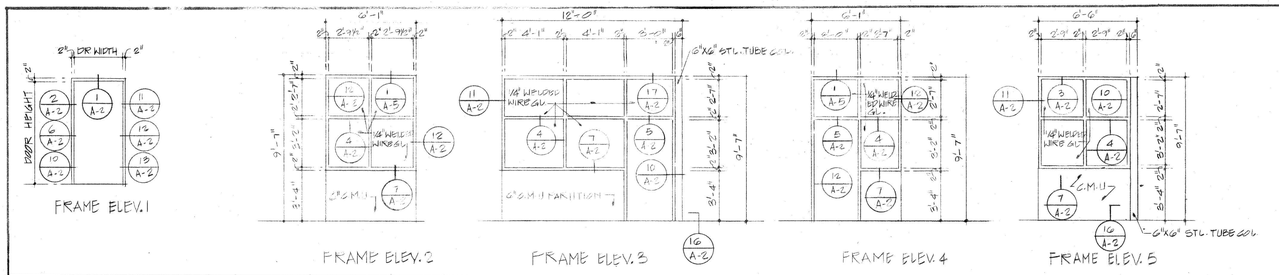

FRAME ELEVATIONS

1/4" = 1'-0"

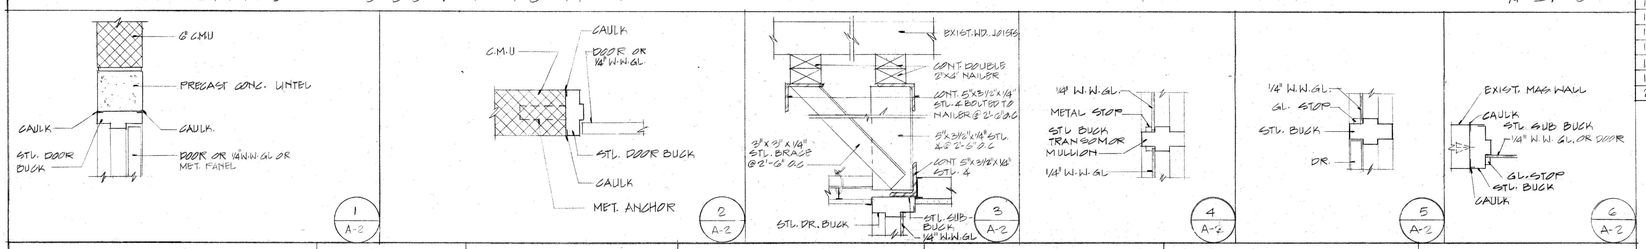

1 A-2 · 2 A-2 · 3 A-2 · 4 A-2 · 5 A-2 · 6 A-2 · 7 A-2 · 8 A-2 · 9 A-2 · 10 A-2 · 11 A-2 · 12 A-2 · 13 A-2 · 14 A-2 · 15 A-2 · 16 A-2 · 17 A-2

DOOR & FRAME SCHEDULE

DOOR Nº	FRAME ELEV.	DOOR TYPE	DOOR SIZE W	DOOR SIZE H	DOOR SIZE T	HEAD DETAIL	JAMB DETAIL	SILL TYPE	H'WARE SET Nº	REMARKS
1	1	A	2'-8"	6'-9"	1 3/4"	15/A-2	13/A-2	T-1		PAIR OF DOORS. PANIC HARDWARE
2	1	A	3'-0"	6'-8"	1 3/4"	1/A-2	2/A-2	-		"B" LABEL DOOR
3	1	B	3'-0"	6'-11"	1 3/4"	1/A-2	2/A-2	T-2		"B" LABEL DOOR
4	1	A	3'-0"	6'-8"	1 3/4"	1/A-2	2/A-2	-		PAIR OF DOORS
5	1	B	2'-0"	6'-11"	1 3/4"	1/A-2	2/A-2	T-2		
6	1	B	2'-0"	6'-8"	1 3/4"	1/A-2	2/A-2	T-2		
7	5	-	-	-	-	3/A-2	10/A-2 11/A-2	-	-	
8	3	C	2'-0"	6'-8"	1 3/4"	17/A-2	10/A-2 11/A-2	-		
9	4	C	3'-0"	6'-8"	1 3/4"	1/A-5	12/A-2	-		
10	2	-	-	-	-	1/A-5	12/A-2	-		
11	2	-	-	-	-	1/A-5	12/A-2	-		
12	4	C	2'-0"	6'-8"	1 3/4"	1/A-5	12/A-2	-		
13	1	A	3'-0"	6'-8"	1 3/4"	14/A-2	13/A-2	T-1		PANIC HARDWARE
14	1	A	3'-0"	6'-8"	1 3/4"	1/A-2	2/A-2	-		PAIR OF DOORS
15	5	-	-	-	-	3/A-2	10/A-2 11/A-2	-		
16	3	C	2'-0"	6'-8"	1 3/4"	17/A-2	10/A-2 11/A-2	-		
17	1	A	2'-0"	6'-8"	1 3/4"	1/A-2	2/A-2	-		
18	1	A	2'-0"	6'-9"	1 3/4"	15/A-2	13/A-2	-		PAIR OF DOORS
19	1	A	2'-11"	6'-8"	1 3/4"	1/A-2	2/A-2	-		
20	1	A	3'-0"	6'-8"	1 3/4"	14/A-2	13/A-2	T-1		PAIR OF DOORS. PANIC HARDWARE

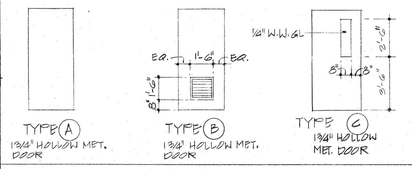

DOOR TYPES

SCALE : 1/4" = 1'-0"

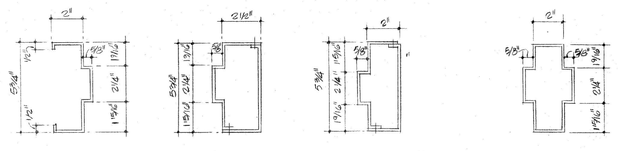

TYPICAL DOOR BUCK DETAILS

SCALE: 3" = 1'-0"

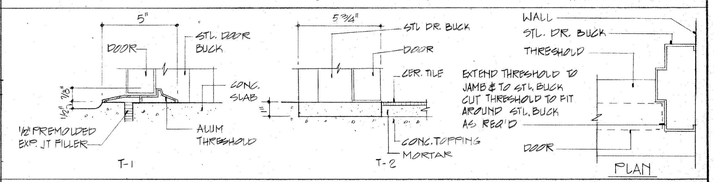

THRESHOLD DETAILS

SCALE: 3" = 1'-0"

	DESIGNED K.O'RS		
	DRAWN K.O		
	CHECKED A.L.S		
	CERTIFICATION	REVISION DATE DESCRIPTION	BY APP.
		PROJECT DRAWINGS	
		LORTON PERMANENT IMPROVEMENTS	DRAWING NO.
		DEPARTMENT OF CORRECTIONS, LORTON, VA.	
ASSISTANT DIRECTOR FOR BUREAU OF DESIGN AND ENGINEERING	REGISTRATION NO. ____ DATE ____	AUSTIN L. SPRIGGS ASSOCIATES 433 MASSACHUSETTS AVENUE, N.W., WASHINGTON, D.C. 20001	
DATE ____	ARCHITECT	GOVERNMENT OF THE DISTRICT OF COLUMBIA	PROJECT No. C-1011
	DATE ____	DEPARTMENT OF GENERAL SERVICES	DATE ____
			SHEET ____ OF ____

N701.7