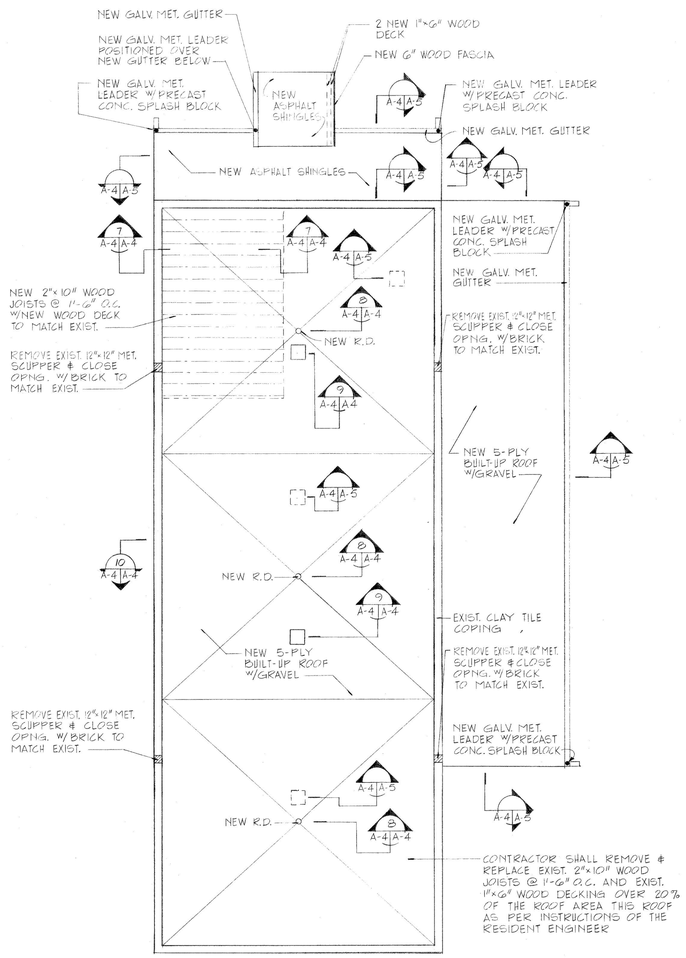

ROOF PLAN
SCALE: 1/8" = 1'-0"

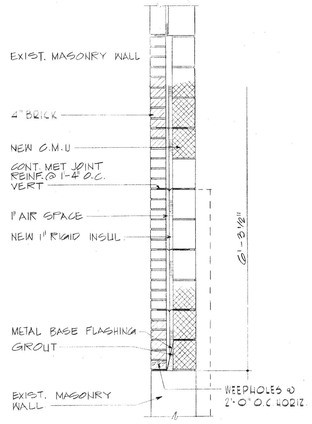

SECTION
SCALE: 3/4" = 1'-0"

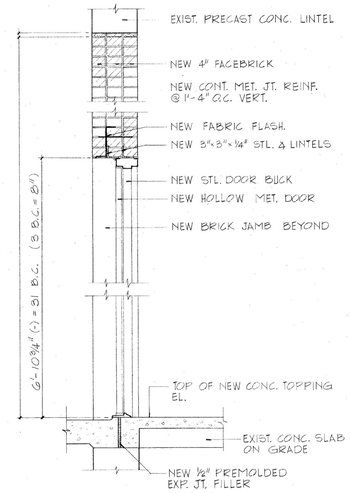

SECTION
SCALE: 3/4" = 1'-0"

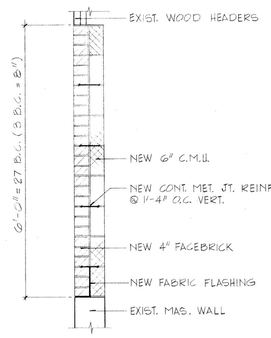

SECTION
SCALE: 3/4" = 1'-0"

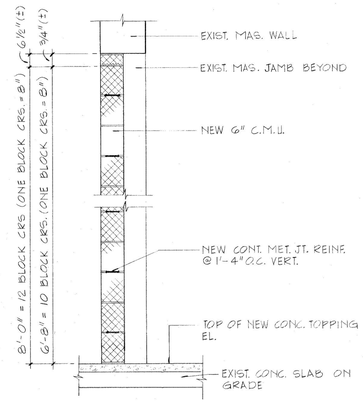

SECTION
SCALE: 3/4" = 1'-0"

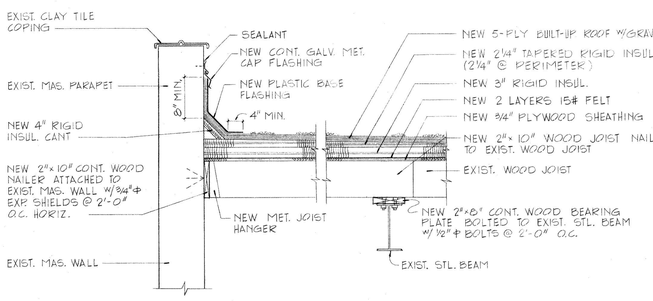

SECTION
SCALE: 3/4" = 1'-0"

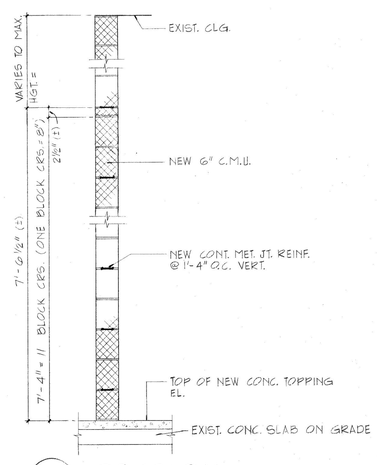

SECTION
SCALE: 3/4" = 1'-0"

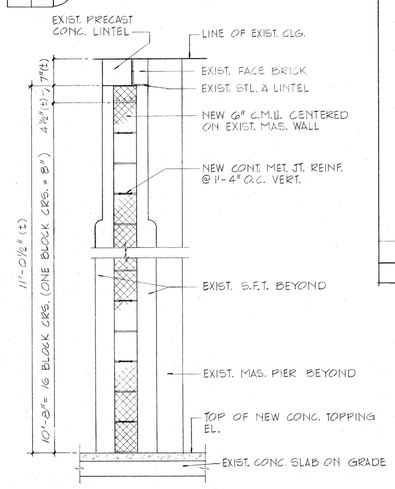

SECTION
SCALE: 3/4" = 1'-0"

FINISH SCHEDULE

ROOM NO	ROOM NAME	FLOOR: NEW CONC. W/HARDENER	FLOOR: NEW V.C.T.	FLOOR: NEW CER. TILE	BASE: PAINT NEW MASONRY	BASE: NEW S.F.T.	BASE: EXIST. S.F.T. TO REMAIN	BASE: NEW 4" CER. TILE	BASE: PAINT EXIST. MASONRY	WAINSCOT: NEW S.F.T. WAINSCOT	WAINSCOT: NEW CERAMIC TILE	WAINSCOT: EXIST. S.F.T. TO REMAIN	WAINSCOT: HEIGHT	WALL: PAINT EXIST. MASONRY	WALL: PAINT NEW C.M.U.	WALL: EXIST. S.F.T. TO REMAIN	WALL: NEW S.F.T.	WALL: NEW PLASTIC WALL COATING	CEILING: PAINT NEW KEENE CEMENT PLASTER	CEILING: NEW A.C.T.	CEILING: PAINT NEW WALLBOARD	CEILING: HEIGHT	REMARKS
100	WORKSHOP LAB.	●			●	●	●			●	●		●	●	●						●	11'-6"	②
101	OFFICE		●				●	●					●	●	●						●	9'-6"	
102	CORRIDOR	●			●	●								●	●						●	9'-6"	
103	STAFF TOILET			●				●			●		5'-4"	●	●				●	●		8'-0"	
104	INMATE'S TOILET			●				●			●		5'-4"	●	●				●	●		8'-0"	
105	JANITOR'S ROOM			●				●			●		5'-4"	●	●				●	●		8'-0"	
106	CLASSROOM	●			●	●	●			●		●		●	●						●	9'-6"	②
107	CLASSROOM	●			●	●	●			●		●		●	●						●	9'-6"	②
108	STORAGE ROOM	●			●				●					●							●	9'-6"	
109	OFFICE		●			●	●	●							●	●	●				●	9'-6"	
110	CORRIDOR	●			●	●	●					●		●	●						●	9'-6"	
111	STORAGE ROOM	●			●					●				●	●						●	9'-6"	
112	STORAGE ROOM	●								●				●	●						●		①
113	VESTIBULE	●			●					●				●	●						●		①
114	STORAGE ROOM	●			●					●				●	●						●		①
115	MECHANICAL ROOM	●			●			●						●	●						●	11'-6"	
116	VESTIBULE	●			●									●	●						●	9'-6"	

REMARKS:
① CLG. TIGHT TO EXIST. WOOD ROOF STRUCTURE
② HEIGHT OF NEW S.F.T. WAINSCOT TO MATCH EXIST.

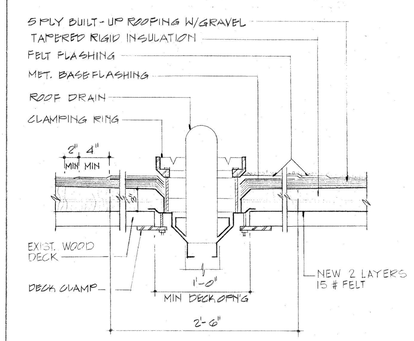

TYP. ROOF DRAIN
SCALE: 1 1/2" = 1'-0"

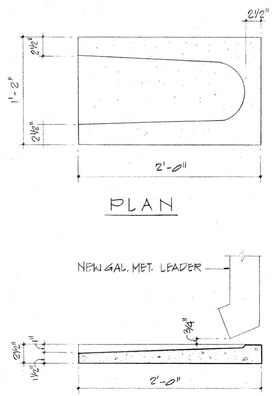

PLAN
SECTION

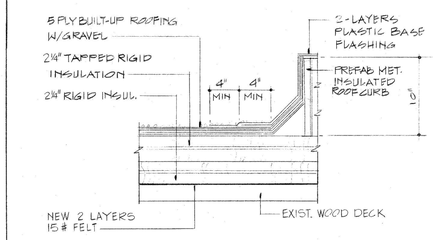

NOTE:
PROVIDE ROOF OPENING FOR POWER ROOF VENTILATOR

DETAIL
SCALE: 1 1/2" = 1'-0"

TYP. PRE-CAST CONC. SPLASH BLOCK DETAIL
SCALE: 1 1/2" = 1'-0"

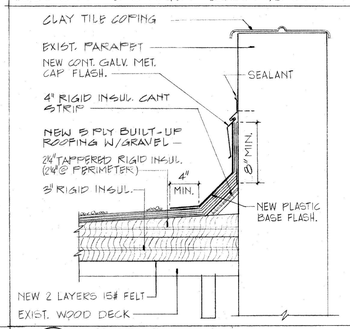

DETAIL
SCALE: 1 1/2" = 1'-0"

DESIGNED R.S.			
DRAWN K.J./E.C.			
CHECKED			
CERTIFICATION	REVISION	DATE	DESCRIPTION	BY	APP.
	PROJECT DRAWINGS				DRAWING NO.
	LORTON PERMANENT IMPROVEMENTS				
	DEPARTMENT OF CORRECTIONS, LORTON, VA.				
ASSISTANT DIRECTOR FOR BUREAU OF DESIGN AND ENGINEERING	REGISTRATION NO.	AUSTIN L. SPRIGGS ASSOCIATES			
	DATE	433 MASSACHUSETTS AVENUE, N.W., WASHINGTON, D.C. 20001			
	ARCHITECT	GOVERNMENT OF THE DISTRICT OF COLUMBIA			PROJECT No.
DATE	DATE	DEPARTMENT OF GENERAL SERVICES			DATE
					SHEET ___ OF ___