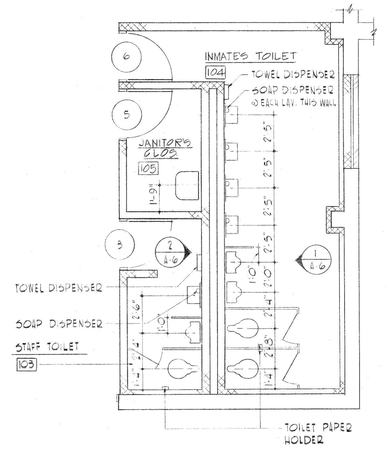

TOILET LAYOUT PLAN
SCALE : 1/4" = 1'-0"

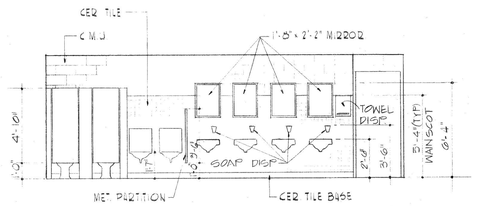

1/A-6 ELEVATION
SCALE : 1/4" = 1'-0"

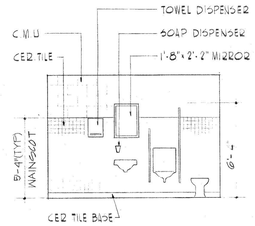

2/A-6 ELEVATION
SCALE : 1/4" = 1'-0"

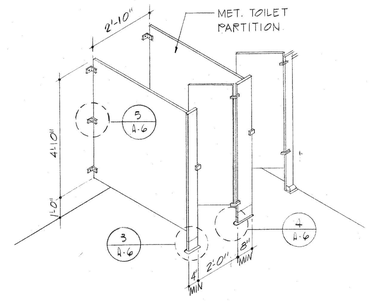

TYP. TOILET PARTITION DETAIL
N.T.S.

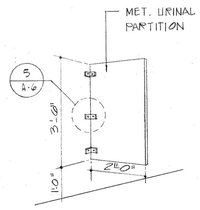

TYP. URINAL PARTITION DET
N.T.S.

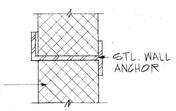

5A/A-6 WALL ANCHOR DETAIL
N.T.S.

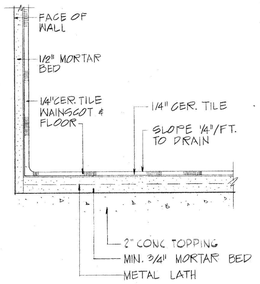

TYPICAL CER. TILE DET.
SCALE : 3" = 1'-0"

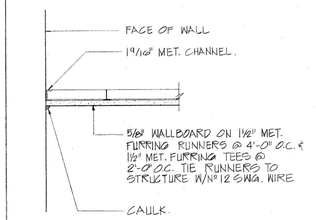

TYP. WALLBOARD CLG. DETAIL.
SCALE 1 1/2" = 1'-0"

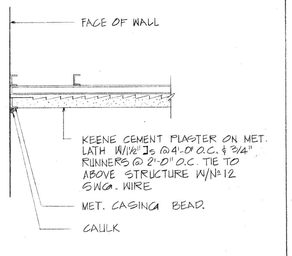

TYP. PLASTER CLG. DET.
SCALE : 1 1/2" = 1'-0"

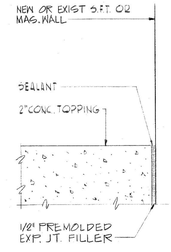

TYP BASE DETAIL
SCALE : 1 1/2" = 1'-0"

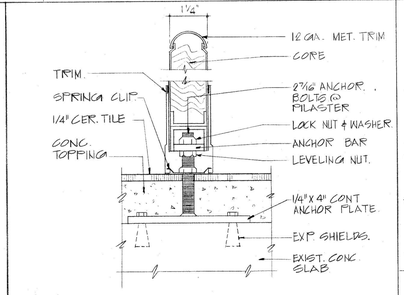

3/A-6 PILASTER ANCHOR. DET
HALF FULL SIZE

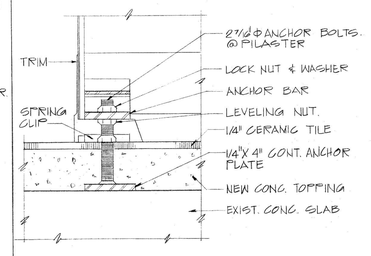

4/A-6 PILASTER ANCHORAGE DET.
HALF FULL SIZE

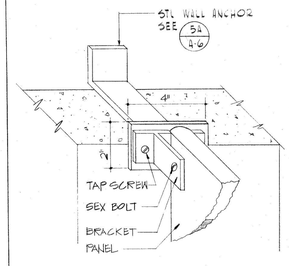

5/A-6 WALL ANCHOR. DETAIL
N.T.S.

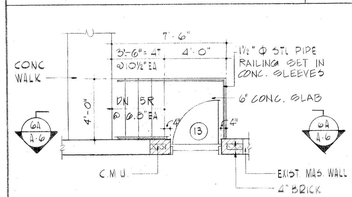

6/A2 A-6 PLAN
SCALE : 1/4" = 1'-0"

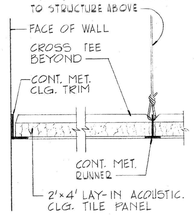

TYP. A.C.I. CLG. DET.
SCALE: 3" = 1'-0"

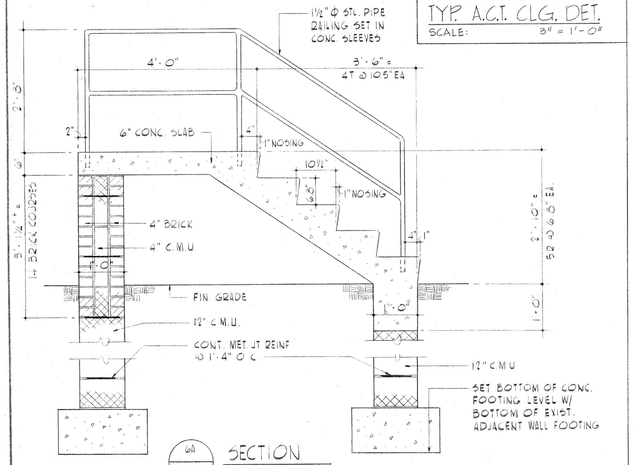

6A1/A-6 SECTION
SCALE : 3/4" = 1'-0"

STAIR "A" DETAILS
SCALE : AS NOTED

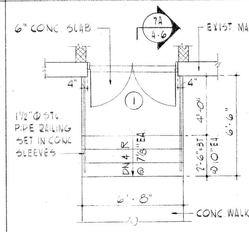

7/A2 A-6 PLAN
SCALE : 1/4" = 1'-0"

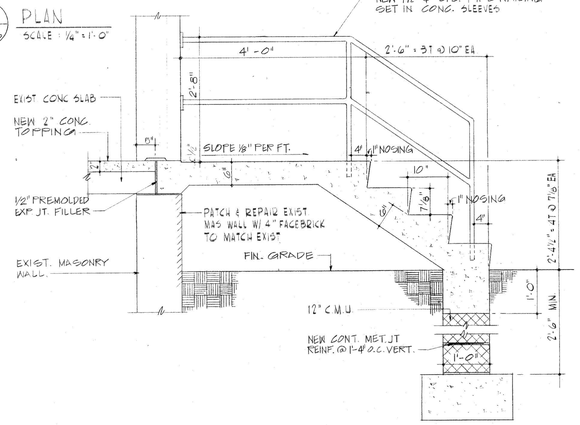

74/A-6 SECTION
SCALE : 3/4" = 1'-0"

STAIR "B" DETAILS
SCALE : AS NOTED

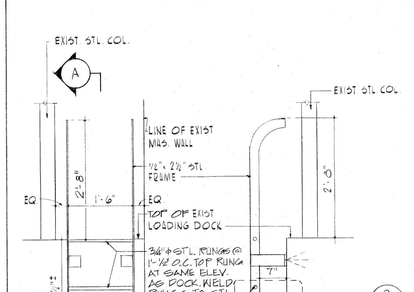

ELEVATION SECTION A-A

8/A2 A-6 LADDER DETAILS
SCALE : 3/4" = 1'-0"

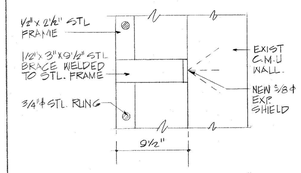

9/A-6 DETAIL
SCALE: 1 1/2" = 1'-0"

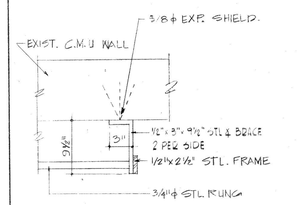

10/A-6 DETAIL
SCALE: 1 1/2" = 1'-0"

DESIGNED			
DRAWN E.C.			
CHECKED			
CERTIFICATION	REVISION DATE DESCRIPTION	BY	APP.
	PROJECT DRAWINGS		
	LORTON PERMANENT IMPROVEMENTS	DRAWING NO.	
	DEPARTMENT OF CORRECTIONS, LORTON, VA.		
ASSISTANT DIRECTOR FOR BUREAU OF DESIGN AND ENGINEERING	REGISTRATION NO. ____ DATE ____ AUSTIN L. SPRIGGS ASSOCIATES 433 MASSACHUSETTS AVENUE, N.W., WASHINGTON, D.C. 20001		
DATE ____	ARCHITECT DATE ____ GOVERNMENT OF THE DISTRICT OF COLUMBIA DEPARTMENT OF GENERAL SERVICES	PROJECT No. C-1011 DATE ____ SHEET ____ OF ____	