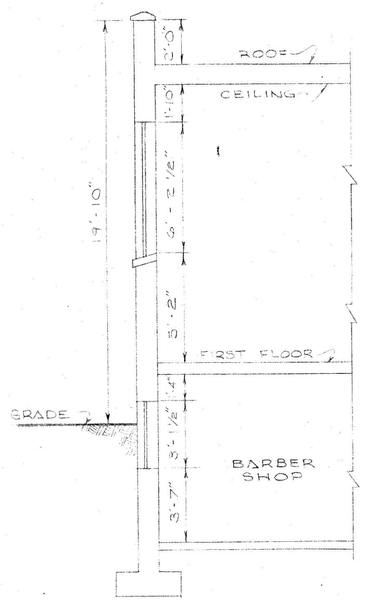

SECTIONAL VIEW
SCALE NONE

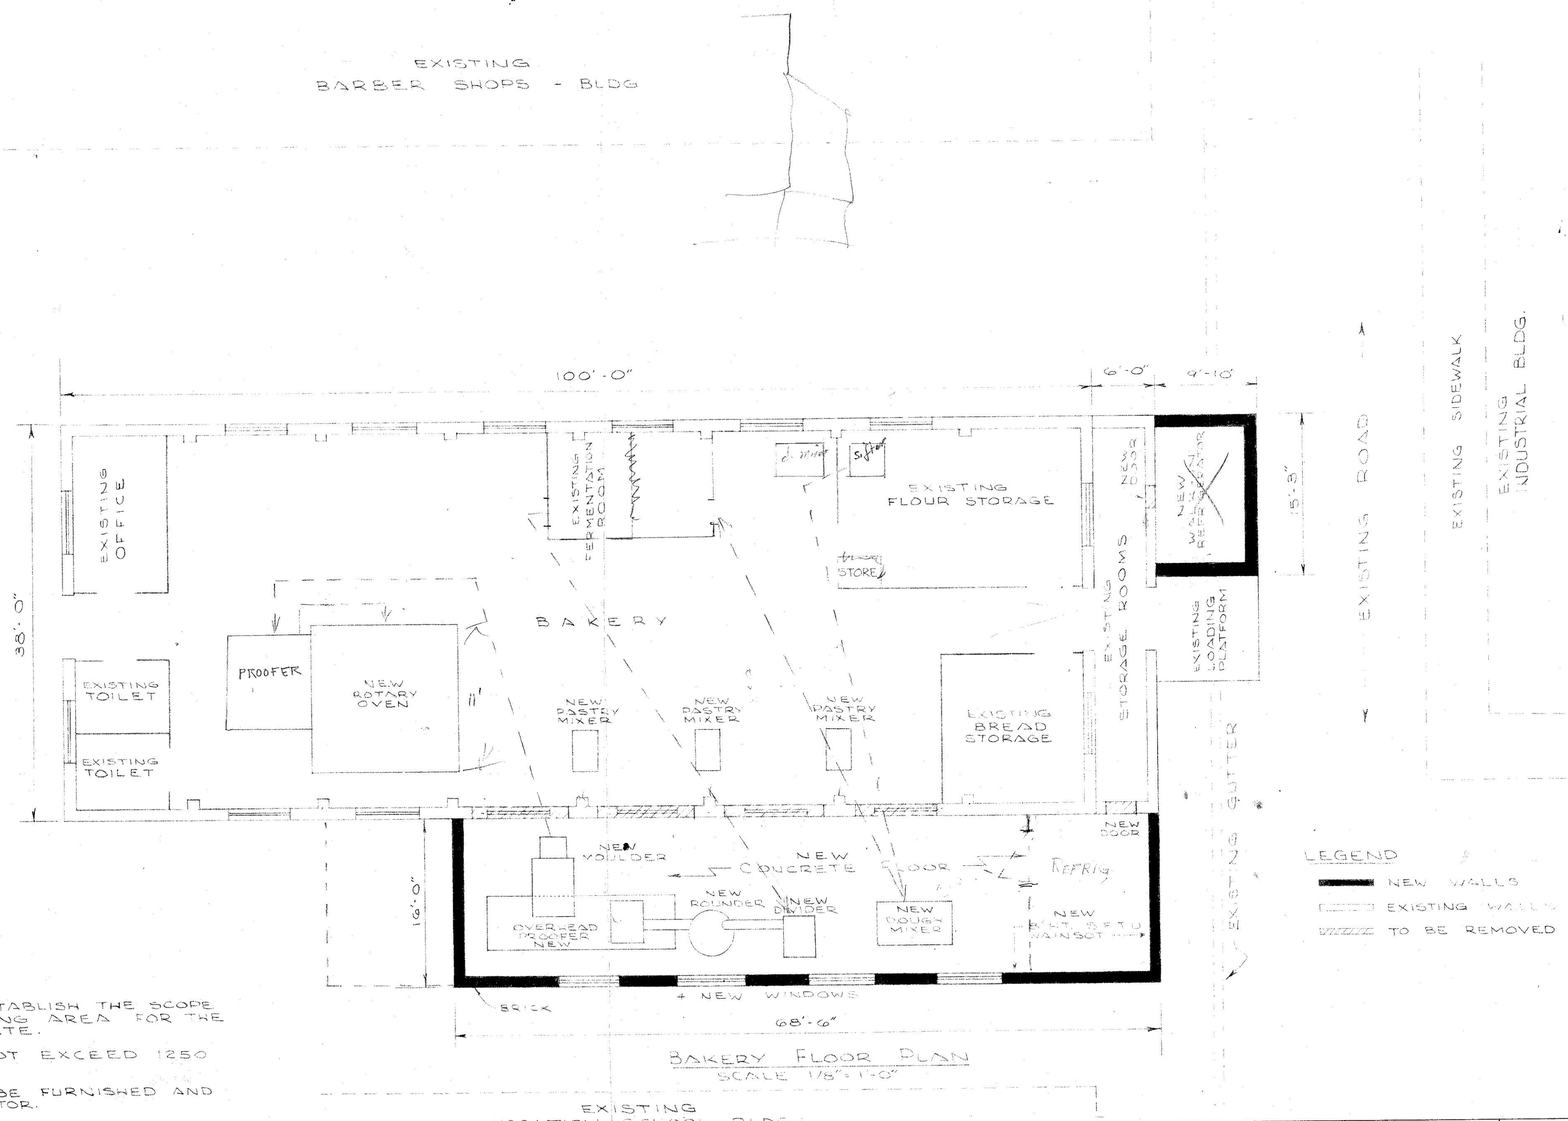

BAKERY FLOOR PLAN
SCALE 1/8" = 1'-0"

LEGEND
- NEW WALLS
- EXISTING WALLS
- TO BE REMOVED

GENERAL NOTES:

1. THESE SKETCHES ARE TO ESTABLISH THE SCOPE OF WORK AND GROSS BUILDING AREA FOR THE PURPOSE OF BUDGET ESTIMATE.
2. THE GROSS AREA SHALL NOT EXCEED 1250 SQUARE FEET.
3. EQUIPMENT INDICATED SHALL BE FURNISHED AND INSTALLED BY THE CONTRACTOR.
4. EXISTING EQUIPMENT SHALL BE REMOVED OR RELOCATED AS REQUIRED.

Above drawings for Director's & Board's

REVISION	DATE	DESCRIPTION	BY	APP.

APPROVED
DEPT. OF CORRECTION
DIRECTOR
DATE

APPROVED
DEPT BLDGS & GROUNDS
DIRECTOR
DATE

DRAWN J N R
TRACED J N R
CHECKED
SUBMITTED
ACT. CHIEF, PROJECT DEVELOPMENT BRANCH
DATE
RECOMMENDED
CHIEF OF FICE OF PROGRAM PLANNING

SECTIONAL VIEW & FLOOR PLAN

PROPOSED
BAKERY ADDITION
REFORMATORY
LORTON, VIRGINIA

GOVERNMENT OF THE DISTRICT OF COLUMBIA
DEPARTMENT OF BUILDINGS AND GROUNDS

Scale" = as shown

BUDGET SKETCH

PROJECT NO. 22-49-62

SHEET 1 OF 1

CEN-XX-115